
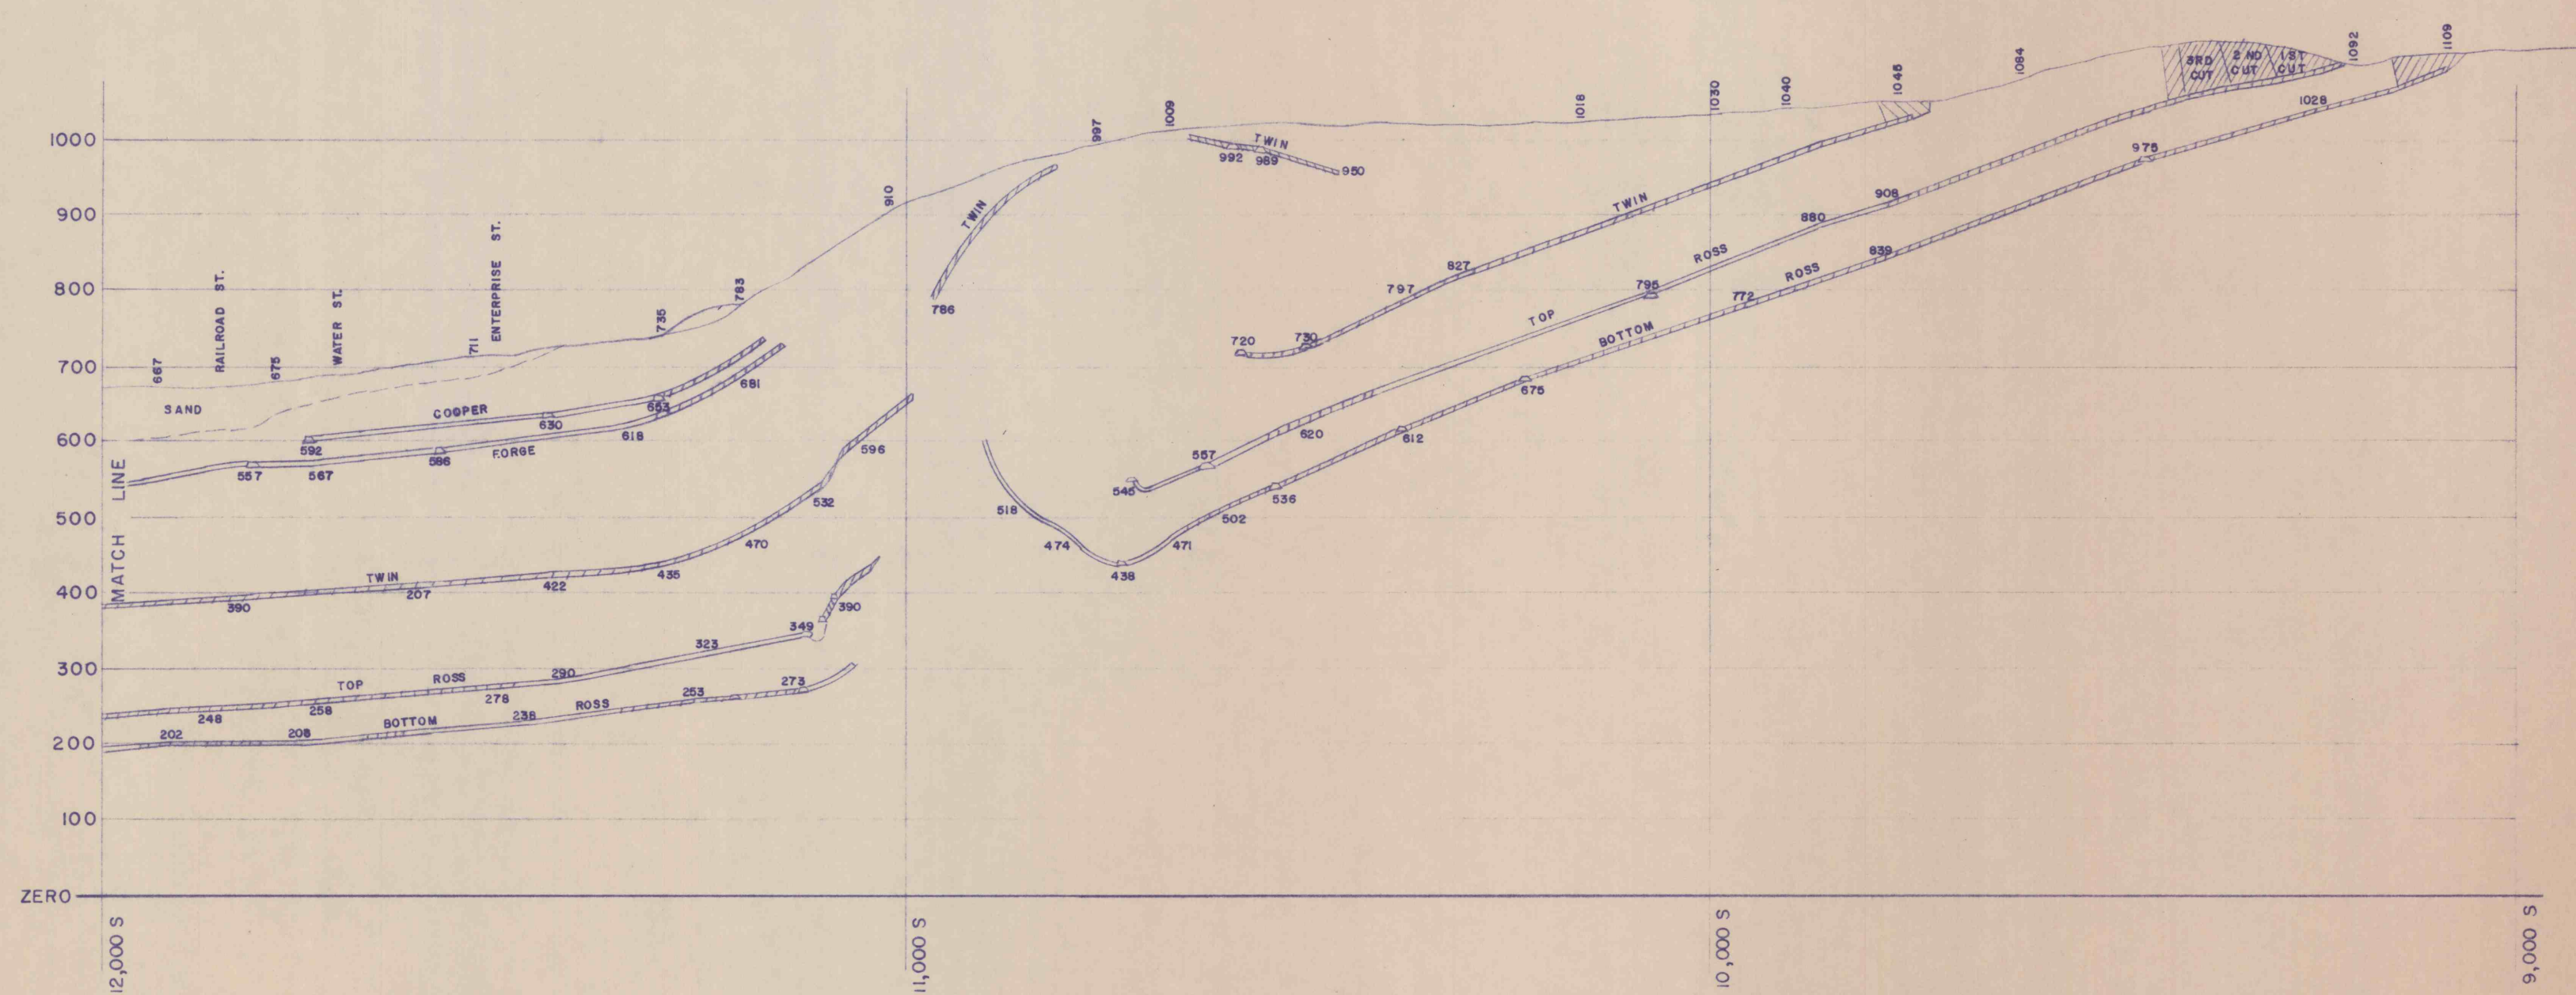


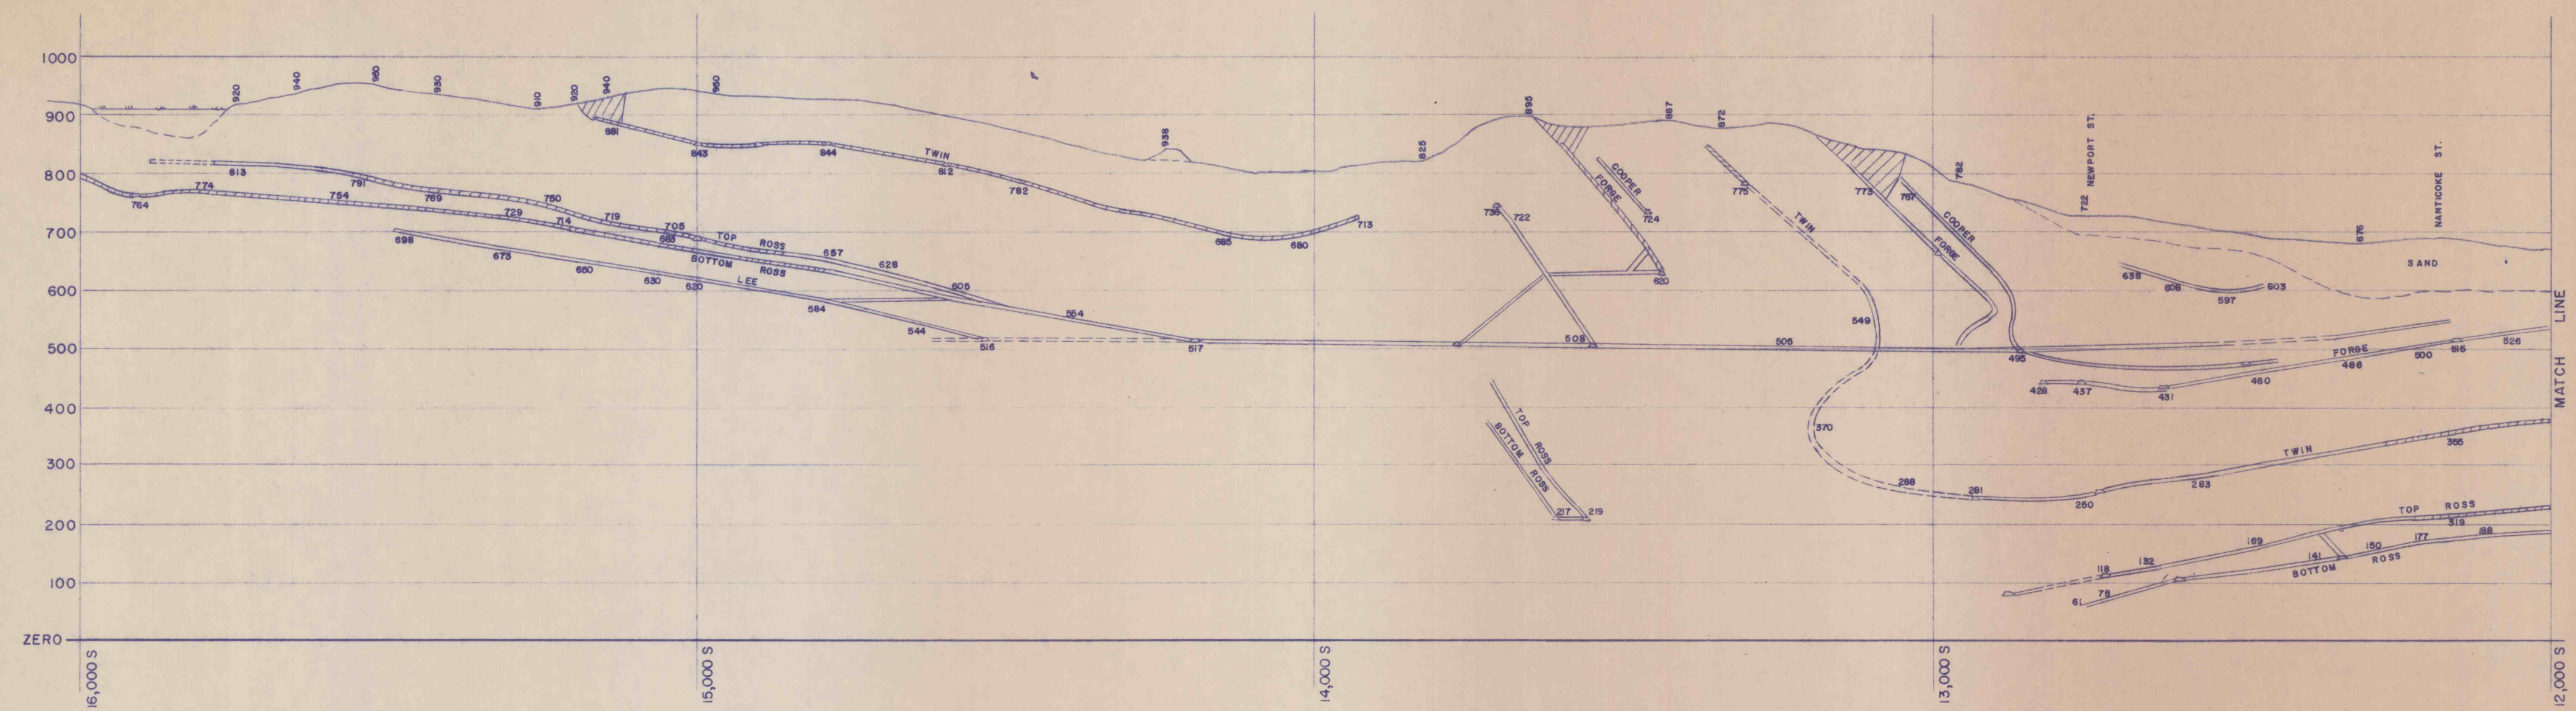

SECTION LINE 16+250

REVISION	DATE	DESCRIPTION			BY
					DATE
					SCALE
					DRAWN BY
					APPROVED BY
		WJP Engineers			DRAWING NO.
		Pottsville, PA 17901 Telephone (717) 622-6550			SHEET NO.