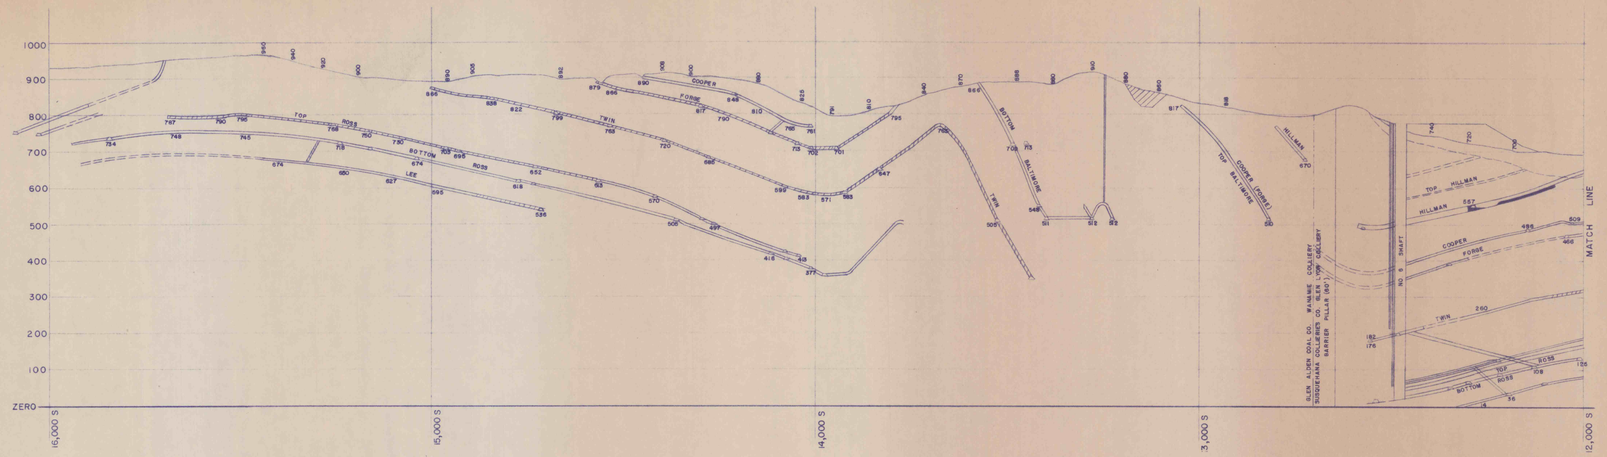

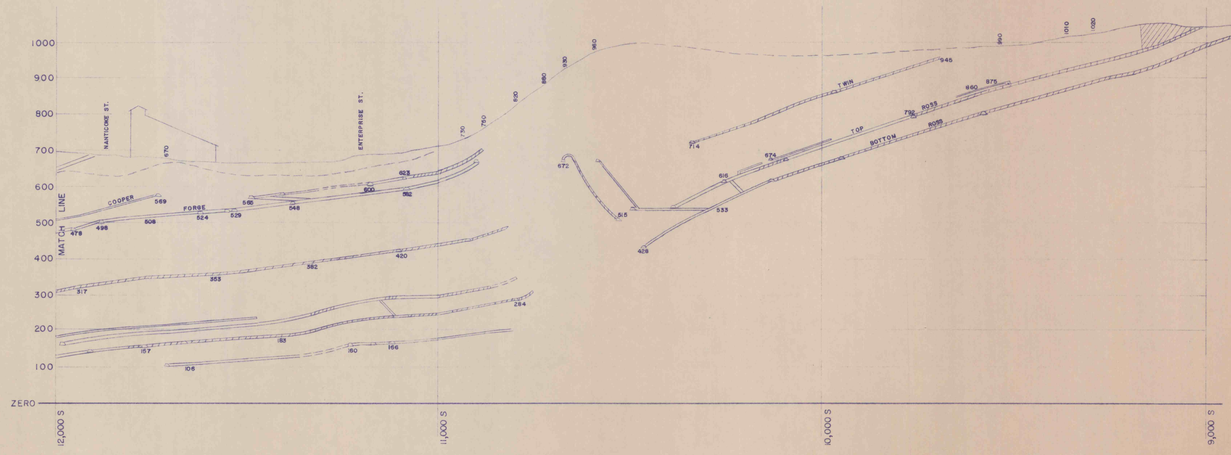

REVISION	DATE	DESCRIPTION	BY

WJP Engineers

Pottsville, PA 17901
Telephone (717) 622-4550

DATE
SCALE
DRAWN BY
APPROVED BY
DRAWING NO.
SHEET NO.

PRECISION ART & PHOTO - BERWICK, PA.