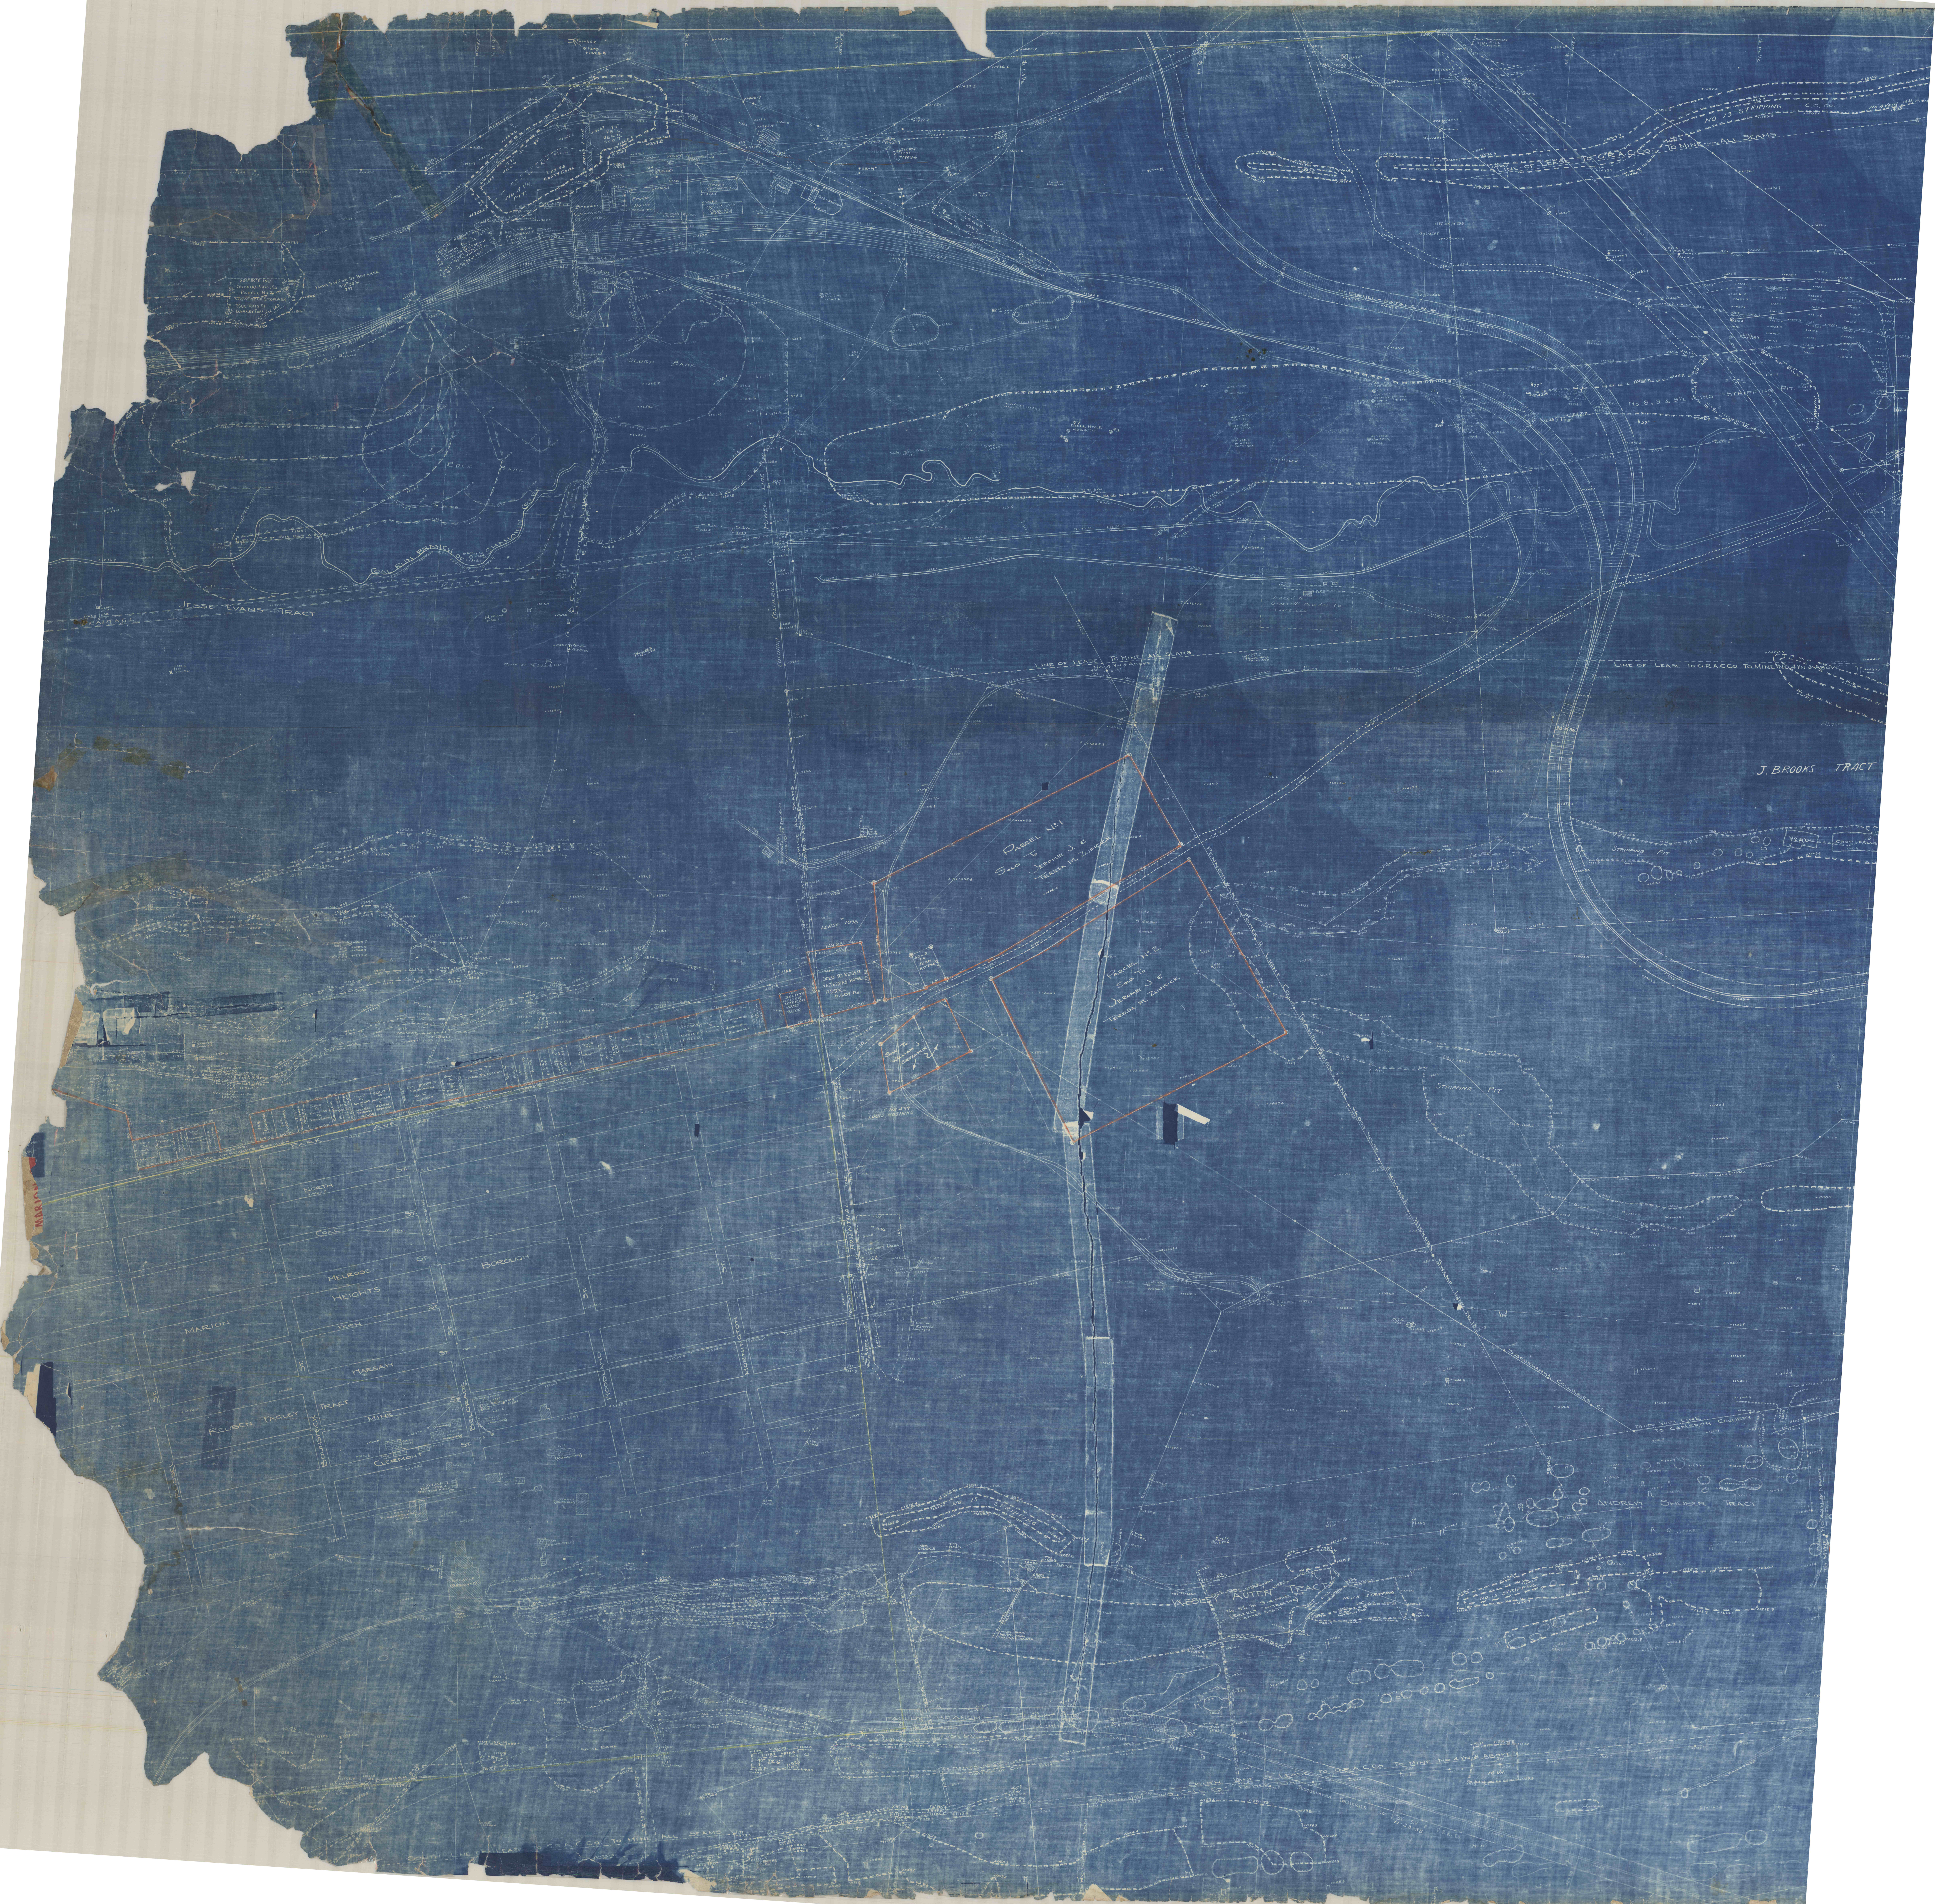

Colonial Coll. Co
Parcel No 2
Capacity of Storage
7600 Tons of
Barley Coal
From S.W. Cor. of Breaker
No. 4 Vn. Pit.
Rusty Coal
Drag Line
Breaker Removed
Engine House
Shops
Oil and Supplies
Sub Station
Rock Bank
Slush Bank
Coal Run Branch of Shamokin Creek
Ditch
Drainage
Jesse Evans Tract
Mouth of No. 5 Slope
Stripping Pit
Lease 1087
Powder House
Drill Hole
Leased to Grasselli Powder Co. Cancelled
Colonial Collieries Co. Power Line
Line of Lease to Mine All Seams No. 4 Vn. & Above
No. 13 Stripping C. C. Co.
Line of Lease to G.R.A.C. Co. to Mine All Seams
Mt. Carmel - Natalie R.R.
No. 8, 9 & 9½ Veins Stripping Pit
Highway
Line of Lease to G.R.A.C.Co. to Mine No. 4 Vn. & Above
J. Brooks Tract
Parcel No 1 Sold to Jerome J. & Teresa M. Zupicick
Parcel No 2 Sold to Jerome J. & Teresa M. Zupicick
Lease 1098
Sold to Keiser Veterans Home Assoc. 0.609 As.
Sold to John Ritzko
Sold to William J. Drozdick
Lease No. 499 Louis Rosinko
Pennsylvania Power & Light Co. Transmission Line
66,000 Volts Exchange Hickory Swamp Line No. 13
Susquehanna Collieries Co.
23,000 Volt Line to Cameron Colliery
Andrew Shuber Tract
Wesley Auten Tract
No. 15 Stripping
Park Ave.
Marion Heights Borough
North St.
Coal St.
Melrose St.
Fern St.
Warsaw St.
Mine St.
Clermont St.
Marion
Heights
Borough
Reuben Fagley Tract
Russel St.
Brunswick St.
Belgrade St.
Woodland St.
Mornington St.
Rosenthal St.
Shaft
Spoil Bank
Fagley Branch
Marion