

--- 700 --- EXISTING MAJOR CONTOUR
 --- --- EXISTING MINOR CONTOUR
 700 PROPOSED MAJOR CONTOUR
 --- --- PROPOSED MINOR CONTOUR
 ■ ■ ■ EARTHWORK AREA BOUNDARY

CAVANAUGH ELECTRICAL
CONTRACTING, INC..
D.B. 2724, PG. 466

LUZERNE COUNTY INDUSTRIAL
DEVELOPMENT AUTHORITY
D.B. 2144, PG. 536

ROCCO DOMIANO
D.B. 1971, PG. 331

NARDONE BROTHER BAKING
COMPANY
D.B. 2724 PG. 466

NOTE : IMPORTED MATERIAL TO BE BROUGHT FROM OWNER APPROVED SITES. MATERIAL INCLUDES APPROXIMATELY 150,000 CU. YDS. OF ASH MATERIAL AND 260,000 CU. YDS. OF CULM BANK WASTE.

Borton
Lawson

**ENGINEERING
ARCHITECTURE**
www.borton-lawson.com

Northeast Pennsylvania


613 Baltimore Drive
Suite 300
Wilkes-Barre, PA. 18702-7903

Voice: 570-821-1999
Fax: 570-821-1990

Lehigh Valley

3893 Adler Place
Suite 100
Bethlehem, PA. 18017

Voice: 484-821-0470
Fax: 484-821-0474

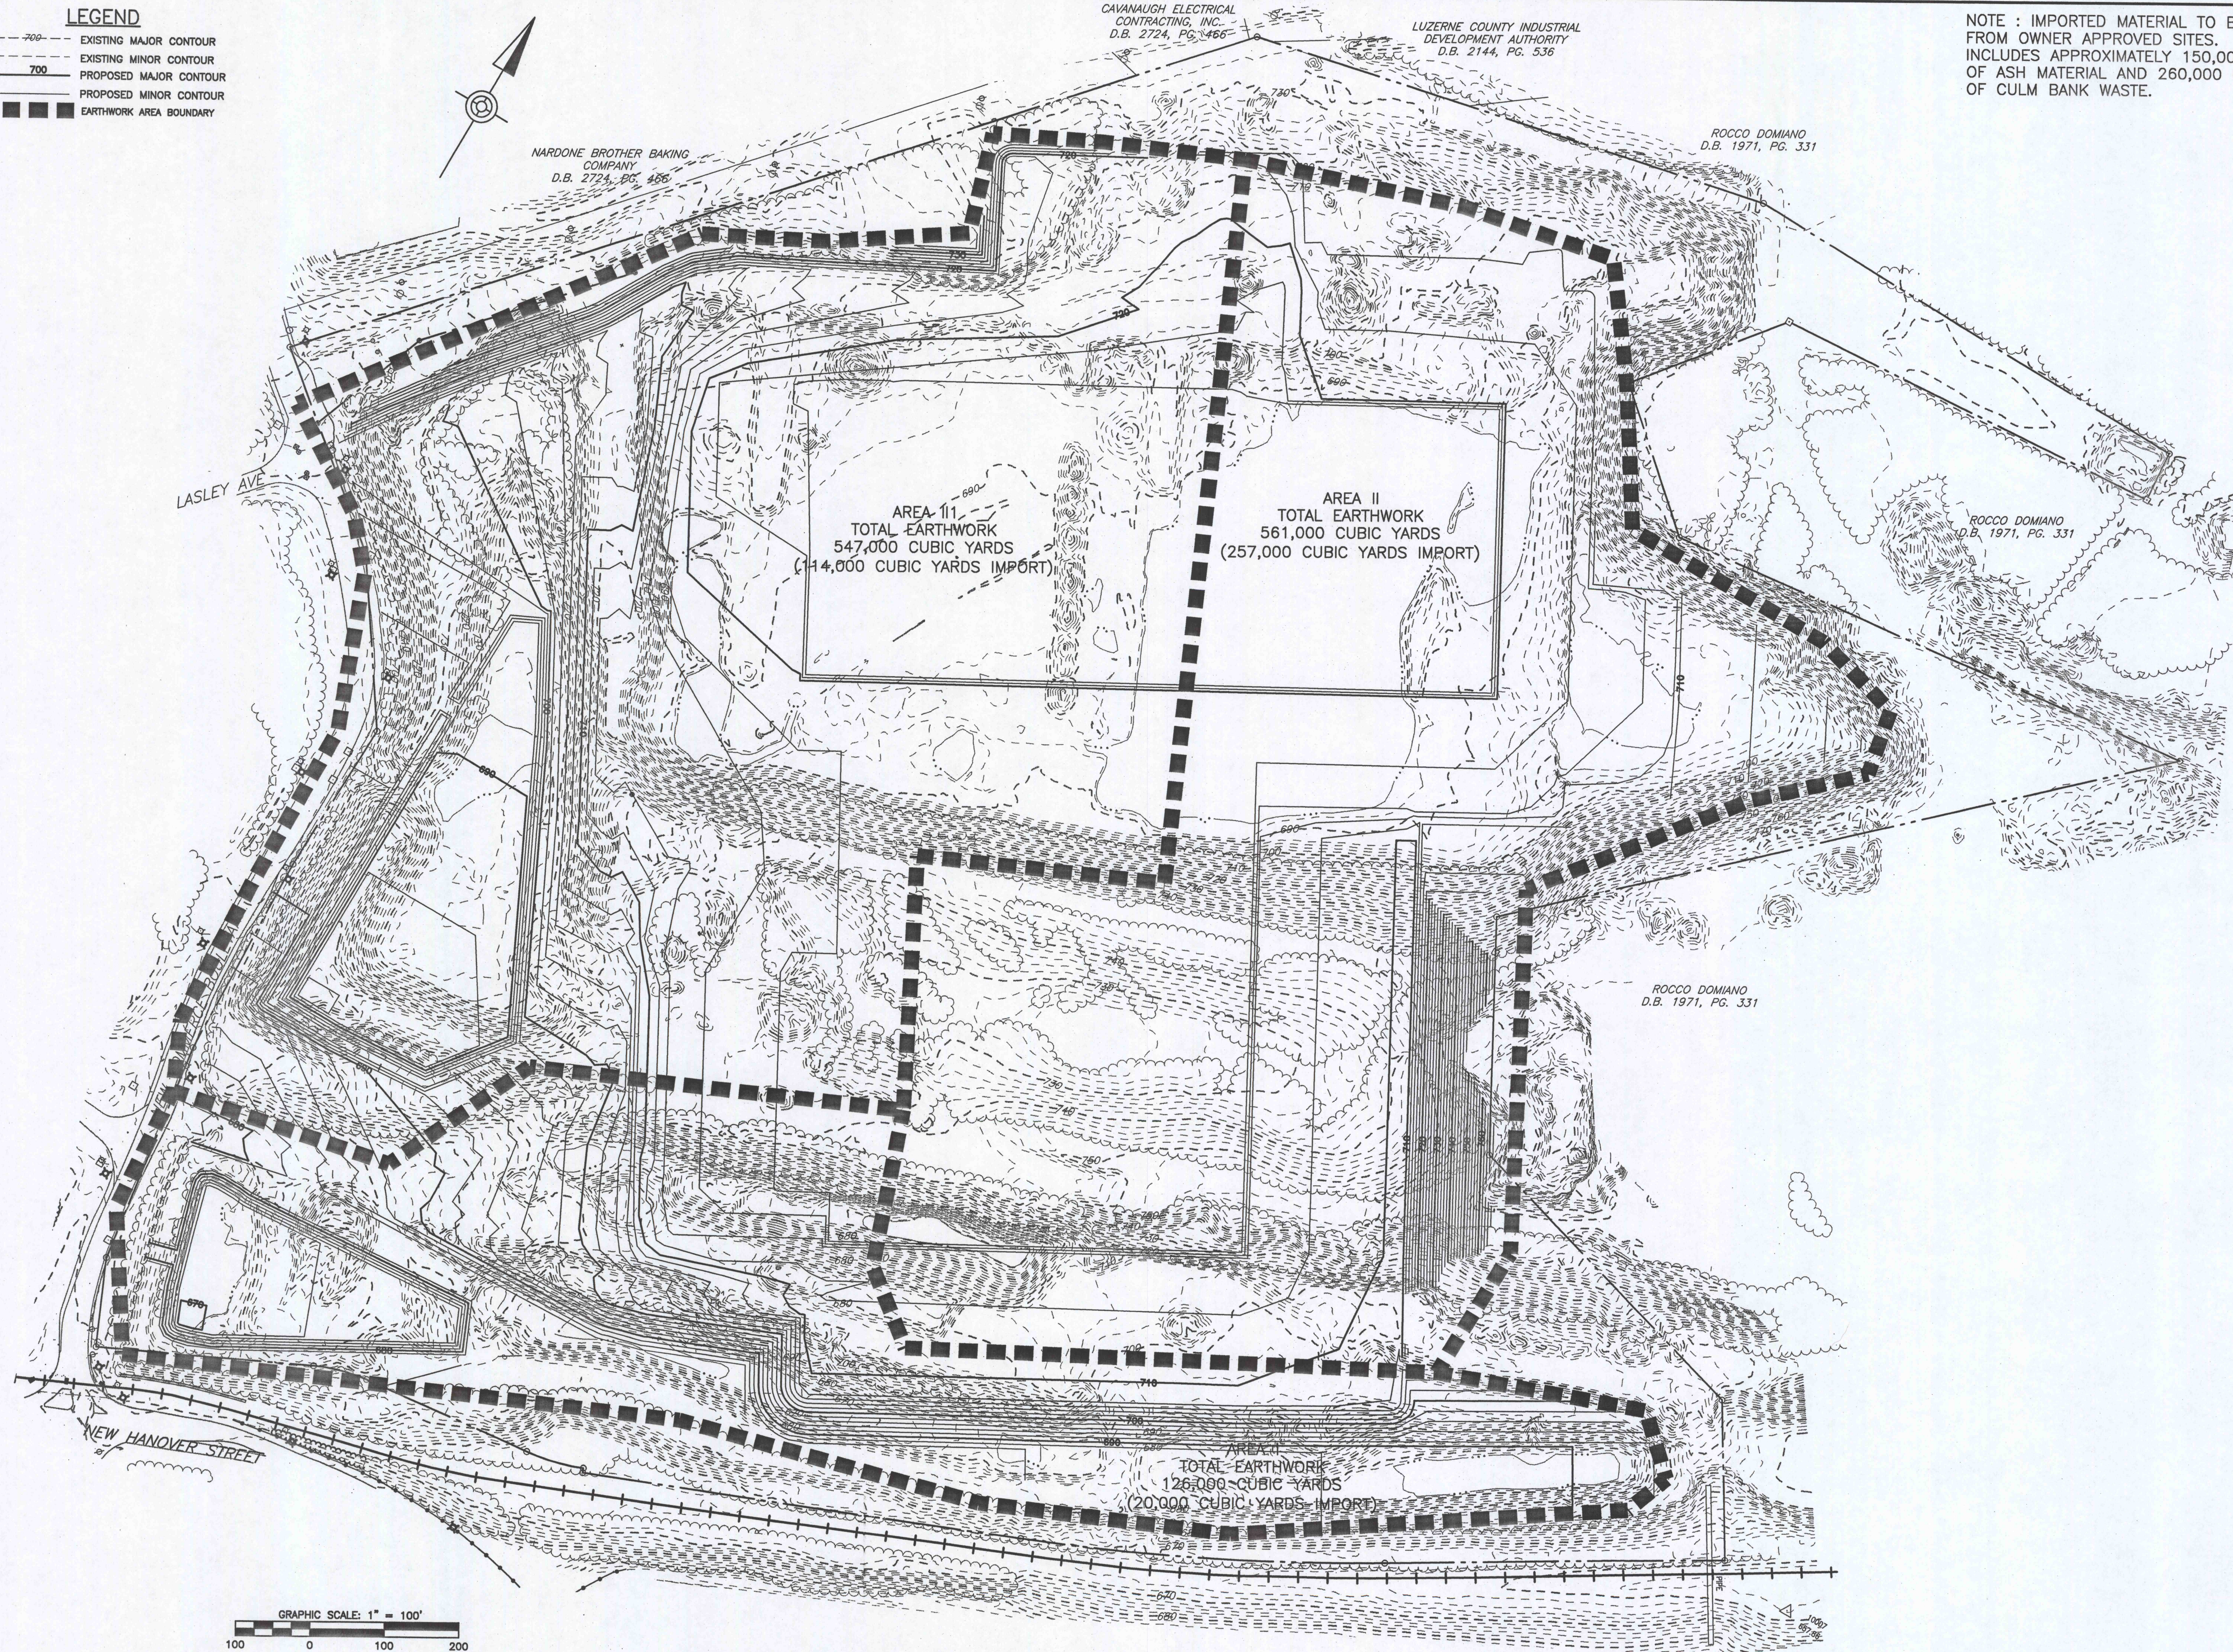

REVISIONS

0-13-06	PER CONSERVATION DIST. COM.
DATE: 08/04/2006	DR.BY: JEB
SCALE: AS NOTED	CH BY:

CONSTRUCTION STAGING PLAN

EARTH CONSERVANCY HUBER III
RECLAMATION PROJECT

PENNsylvania

LUZERNE COUNTY

HANOVER TOWNSHIP

PROJECT NO. 2005-1748-02

DRAWING NO.

3 of 10