


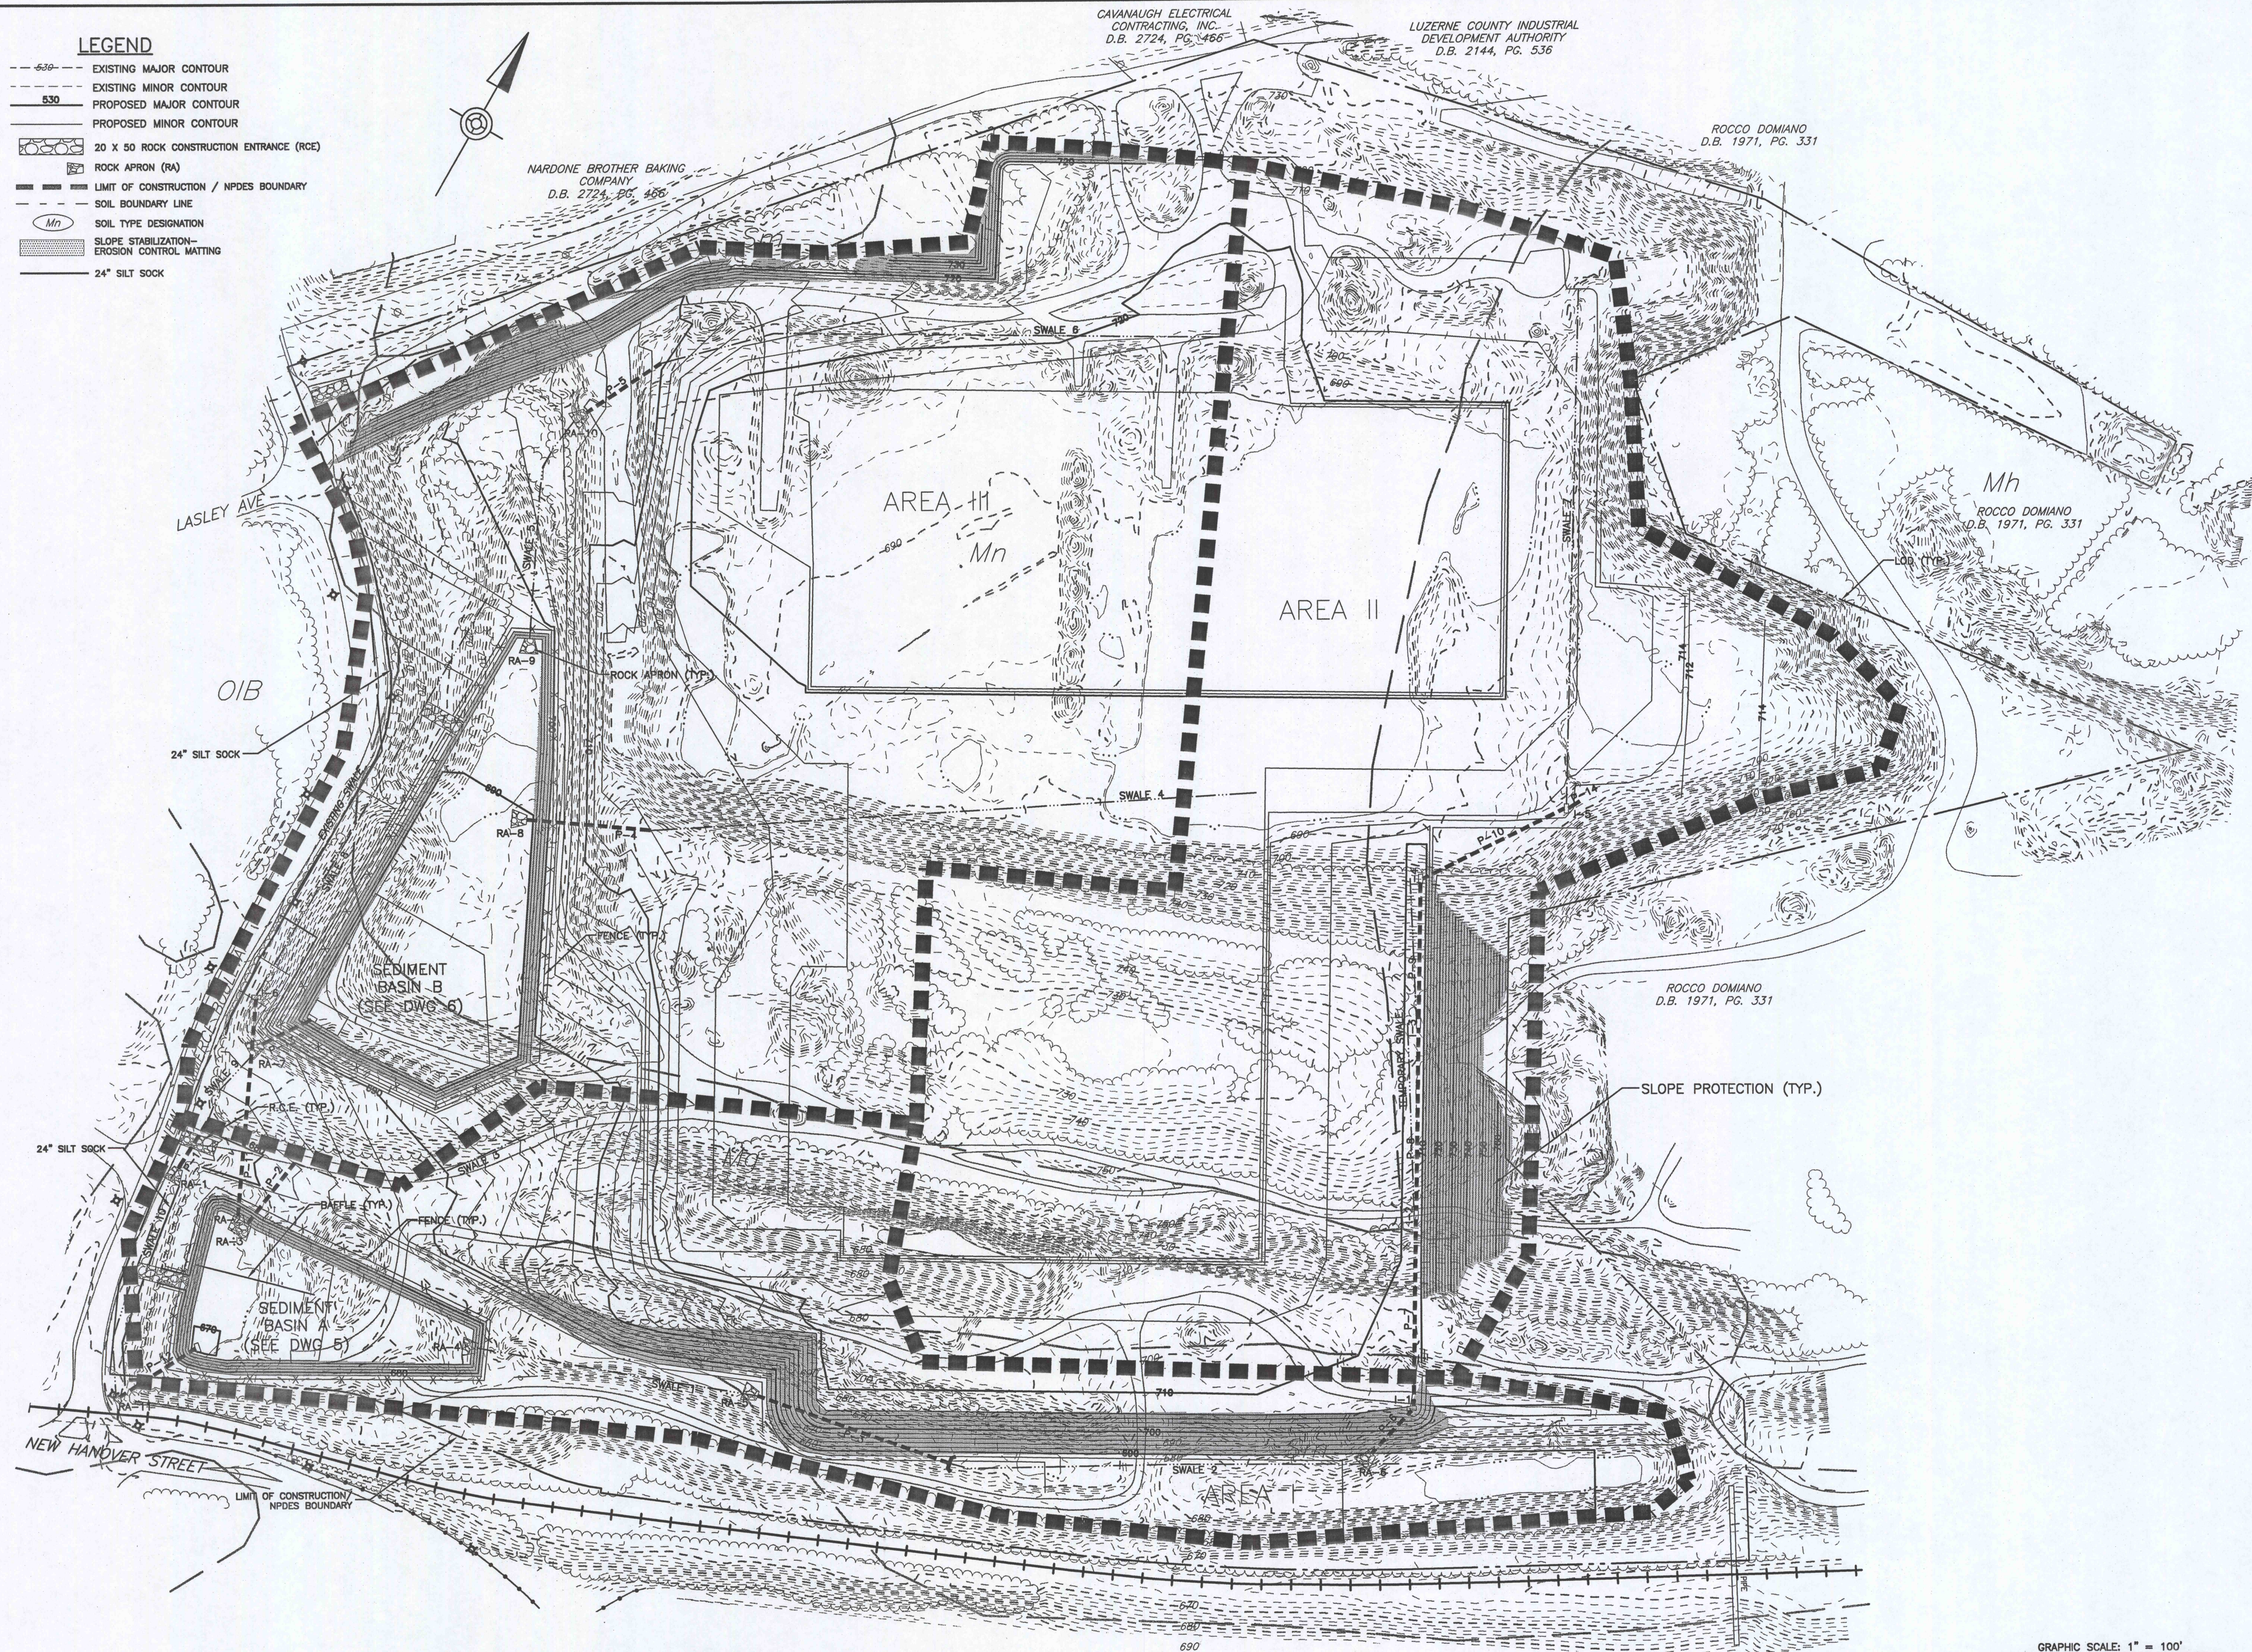

GRAPHIC SCALE: 1" = 100'

100 0 100 200



Northeast Pennsylvania
613 Baltimore Drive
Suite 300
Wilkes-Barre, PA. 18702-7903
Voice: 570-821-1999
Fax: 570-821-1990

Lehigh Valley
3893 Adler Place
Suite 100
Bethlehem, PA. 18017
Voice: 484-821-0470
Fax: 484-821-0474

REVISIONS	
0-13-08 PER CONSERVATION DIST. COM.	
DATE: 03/04/2006	DR.BY: KRM
SCALE: AS NOTED	CH.BY:

EROSION & SEDIMENT CONTROL PLAN

EARTH CONSERVANCY HUBER III
RECLAMATION PROJECT

HANOVER TOWNSHIP

PROJECT NO. 2005-1748-02