


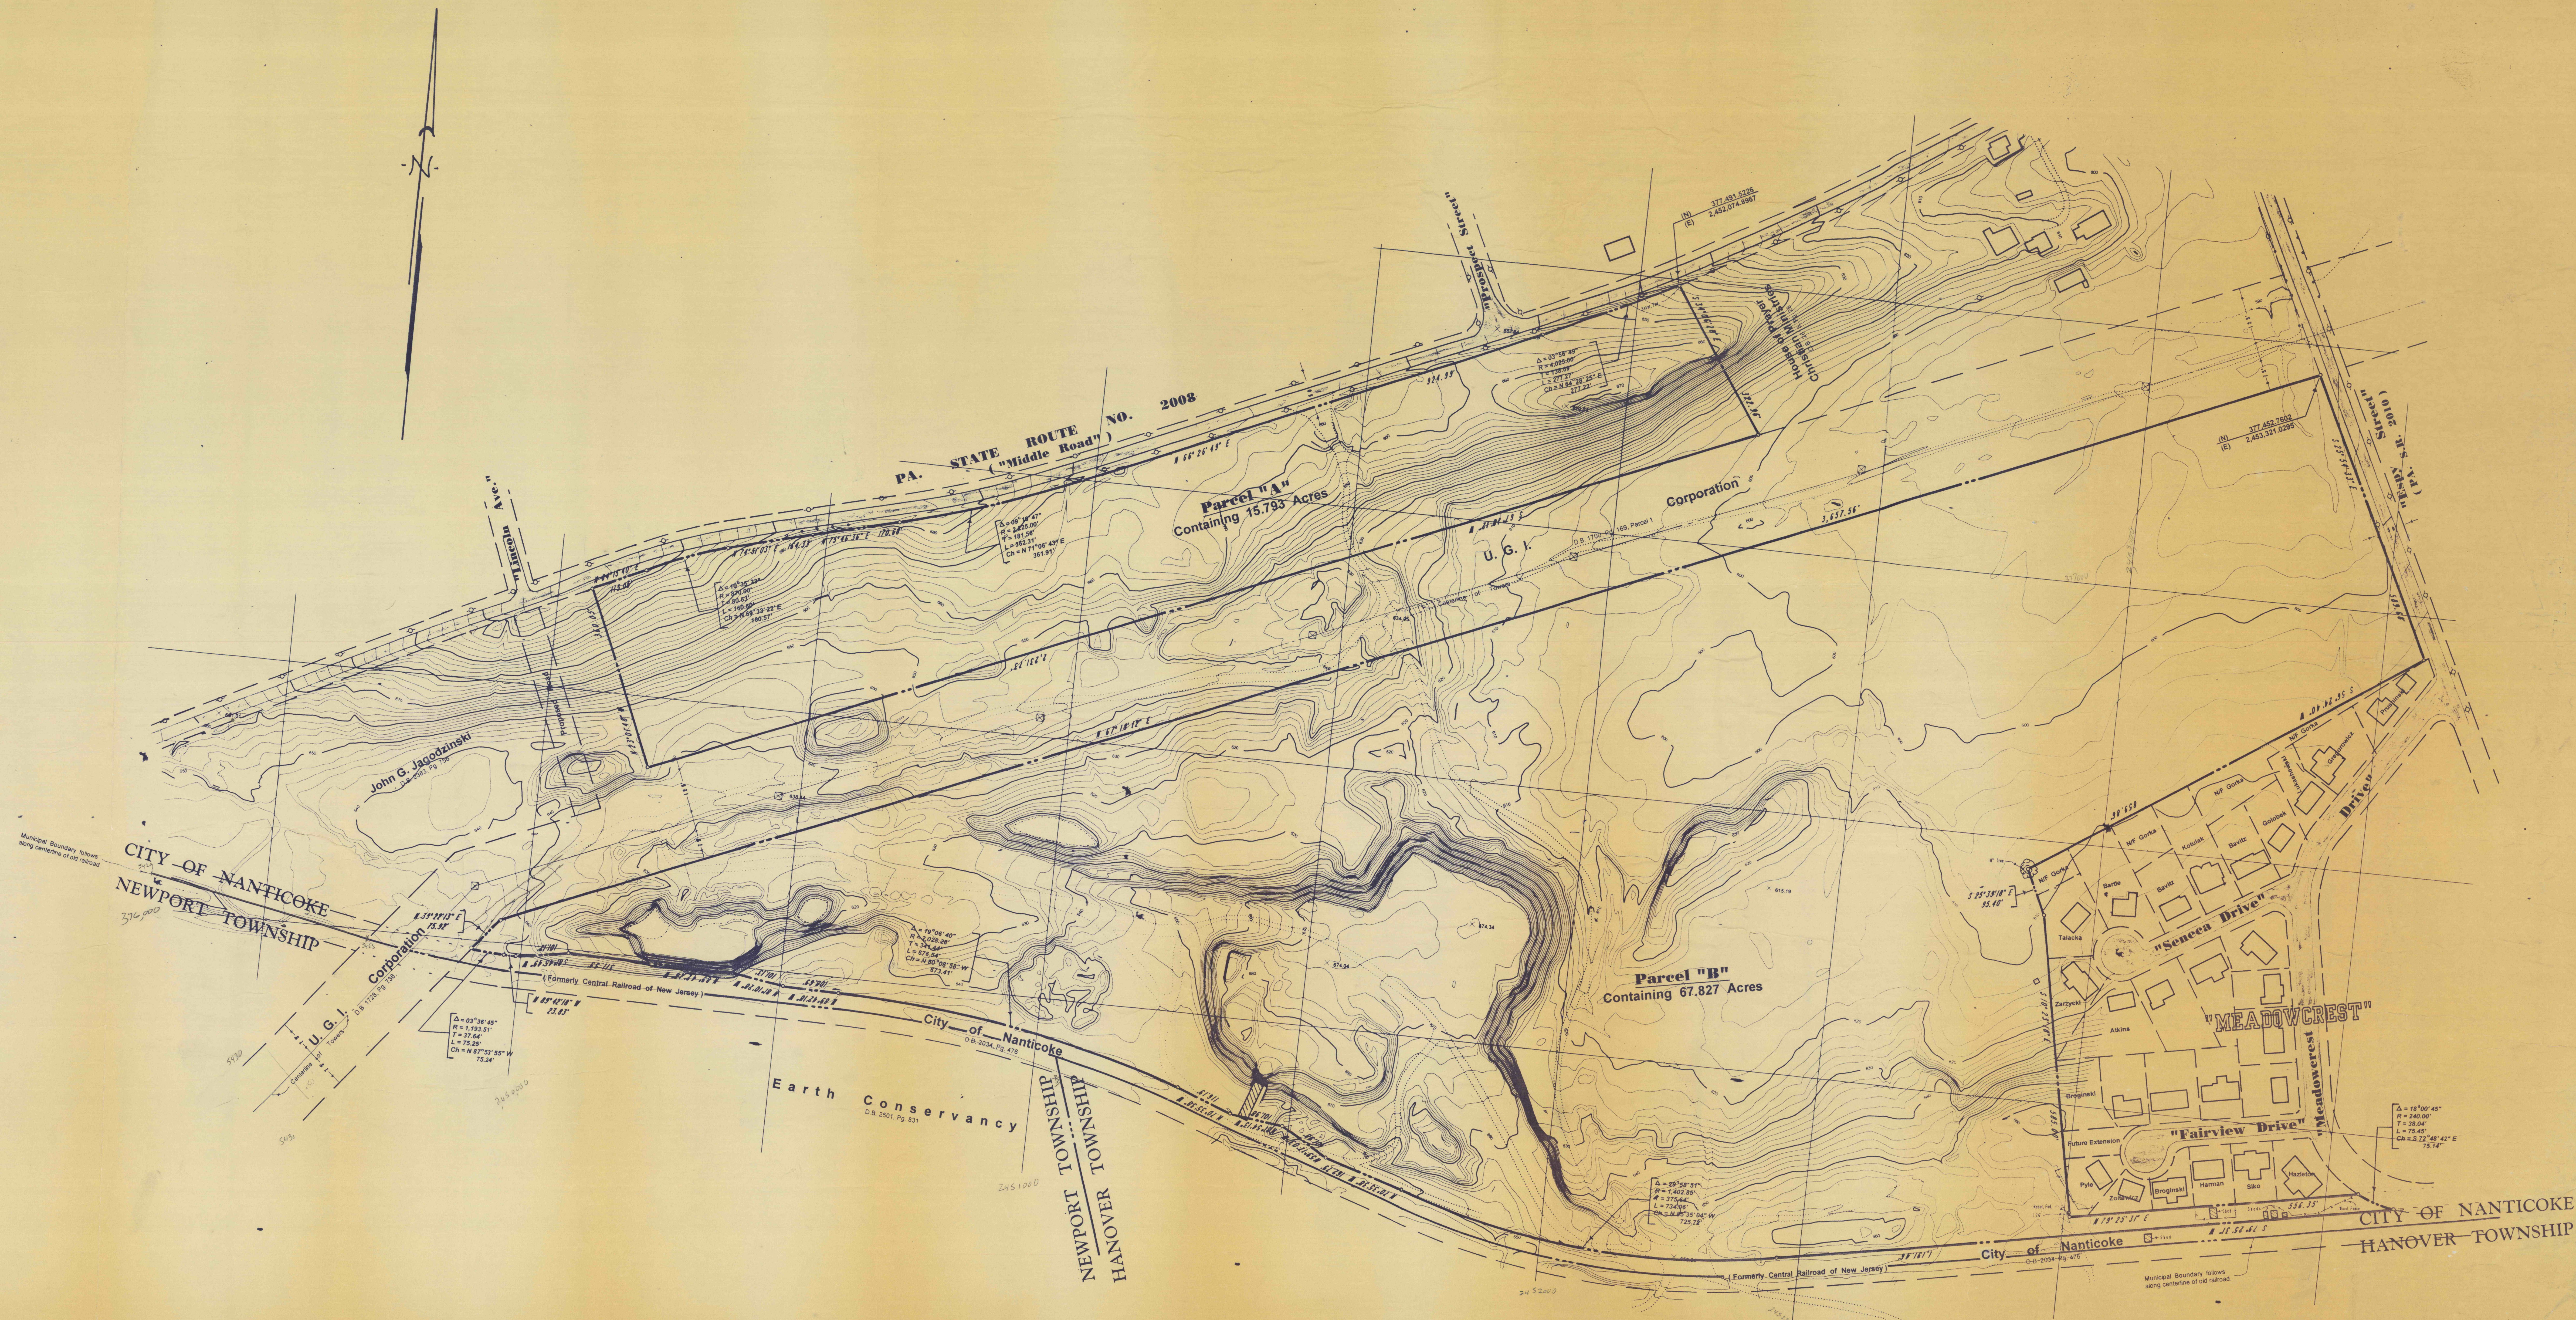

**General Notes:**

1. TOPOGRAPHIC INFORMATION SHOWN HEREON IS TAKEN FROM MAP PROVIDED BY THE CURRENTLY SERVING CENTER, WILKES UNIVERSITY, 1998, AND WAS NOT FIELD VERIFIED BY DOMASHINSKI LAND SURVEYORS.
2. NO DETERMINATION HAS BEEN MADE NOR LIABILITY ACCEPTED CONCERNING POTENTIAL WETLANDS ON THE LANDS SHOWN HEREON.
3. BEARINGS AND COORDINATES SHOWN ARE BASED ON NAD 83 AND WERE DETERMINED BY GPS.
4. THE PARCELS SHOWN ARE SUBJECT TO ANY AND ALL UNDERGROUND AND/OR OVERHEAD UTILITY LINES AND EASEMENTS WHICH MAY CROSS SAID PARCELS AND MAY NOT BE SHOWN.

Earth Conservancy  
D.B. 2501, Pg. 831

**REVISIONS**

NOTE: This is an original draft only. If the information is not approved before it is used, it is not to be used.

DRAFT SHADING SURVEY FOR  
**EARTH CONSERVANCY**  
NANTICOKE CITY, LUZERNE COUNTY  
PENNSYLVANIA

**DOMASHINSKI LAND SURVEYORS**  
33 ORCHARD STREET  
GLEN LYON, PA 18037  
PHONE: 717-736-8006

Drawn By: 83  
Date: 8/1/1991  
Scale: 1 inch = 100 feet  
Field Notes: Bk. 11, Pg. 1  
File No: 147-1-178