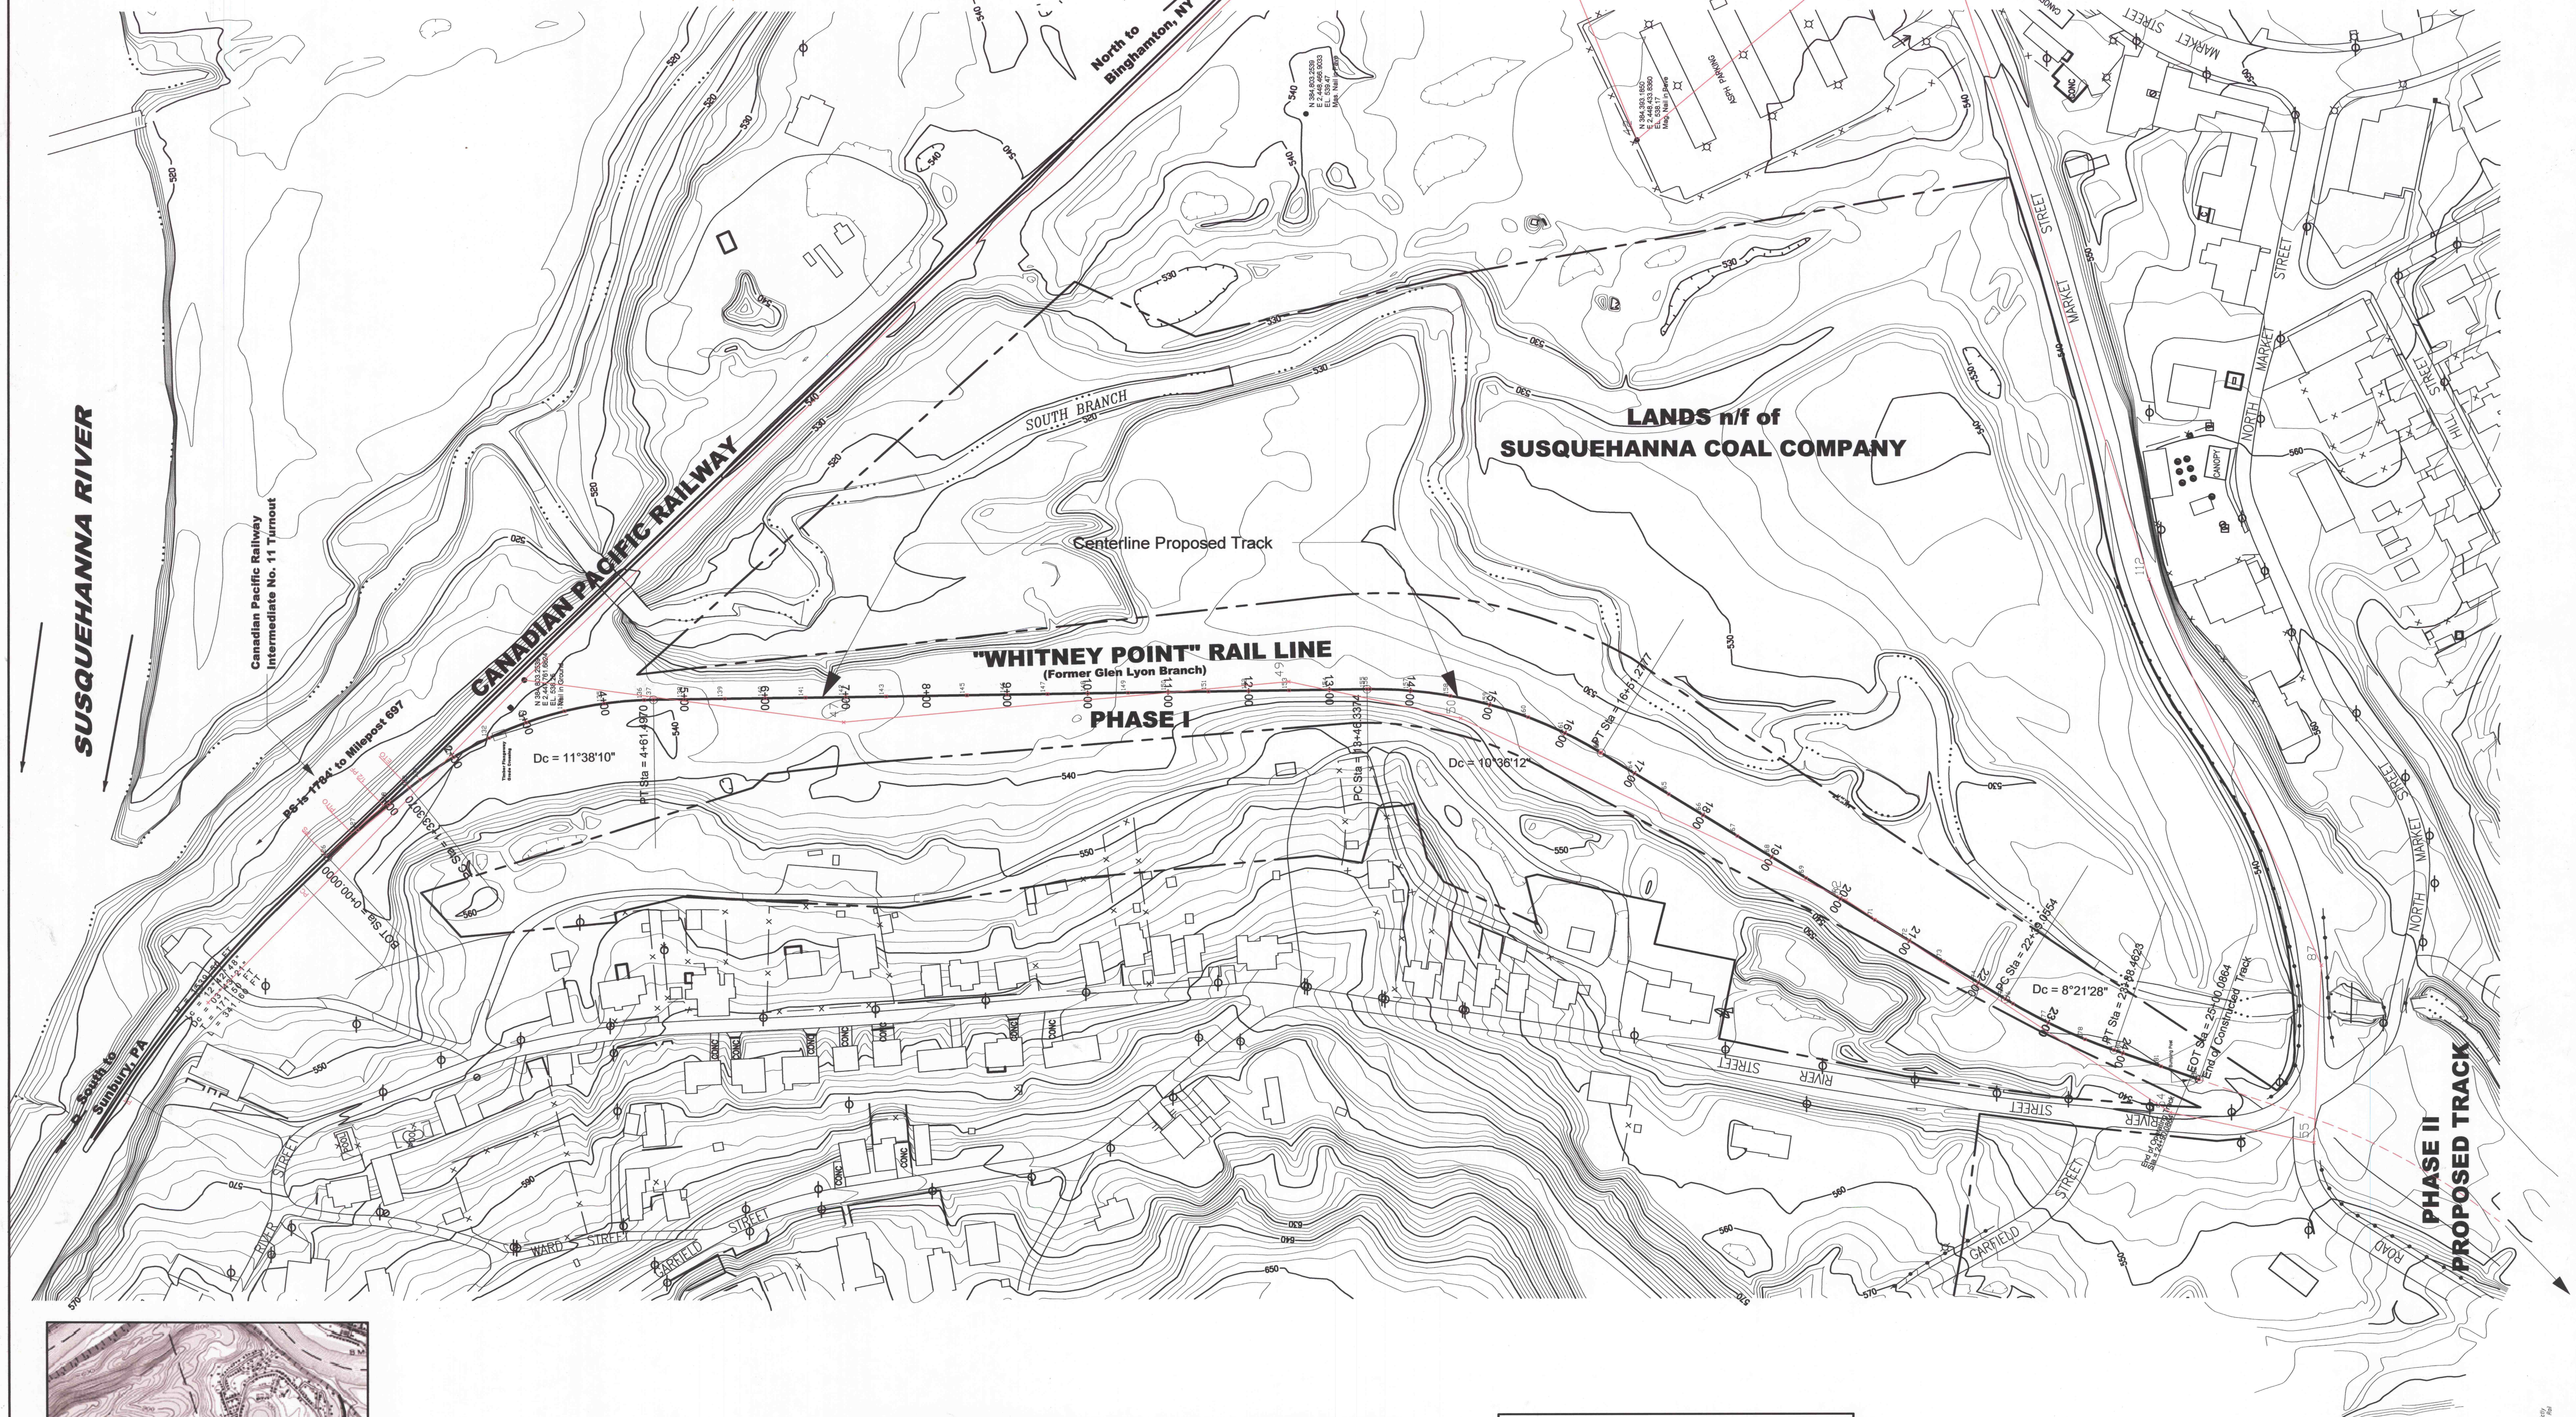

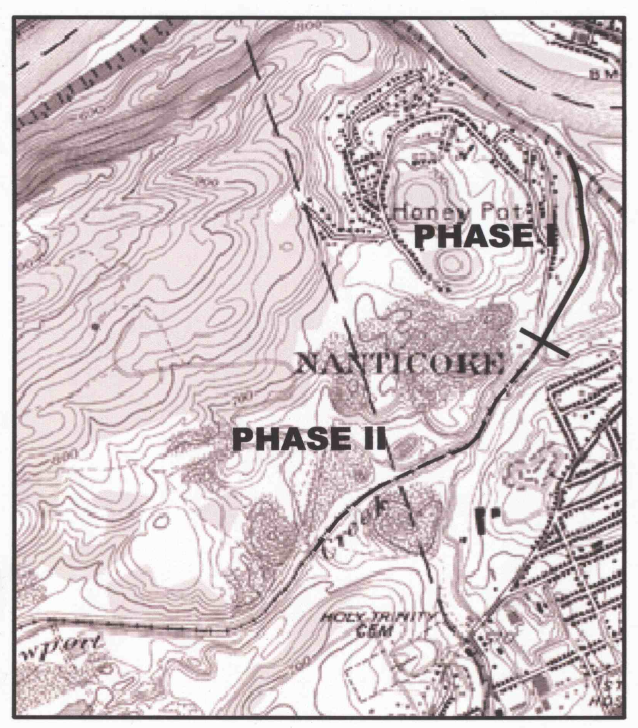

PORTION of NANTICOKE U.S.G.S. QUADRANGLE MAP
Scale: 1" = 2000'

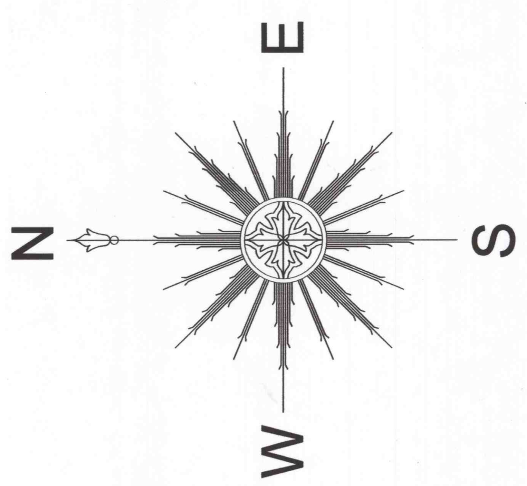

All materials and work shall be in accordance with the current issue of the American Railway and Engineering and Maintenance of Way Association, (AREMA) "Manual for Railway Engineering" the Canadian Pacific Railway criteria, and the Pennsylvania Department of Transportation, "Track work Inspection Criteria".

Cross-sections generated from 2' contours supplied by aerial mapping performed by Air Survey, Inc.

Completed construction of Phase I of the "Whitney Point" Rail Line is based on available funding and whatever is in the best interest of the Owner.

CALL BEFORE YOU DIG!

PENNSYLVANIA LAW REQUIRES 3 WORKING DAYS NOTICE FOR CONSTRUCTION PHASE AND 10 WORKING DAYS IN DESIGN STAGE - STOP CALL

1-800-242-1776

100 0 100 200 300
Scale: 1" = 100'

REVISIONS

NO.	DATE	BY	DESCRIPTION

Jannotti Rail Consulting, Inc.
P.O. Box 490
Russell, PA 16345
Phone: 814-757-9460 Fax: 814-757-1491

HUD, INC. t/a EMERALD ANTHRACITE II
P.O. Box 27, 200 E. Front St.
Nanticoke, Pennsylvania 18634
Phone: 570-735-8400 Fax: 570-735-1747

HUD, INC. t/a EMERALD ANTHRACITE II
CONTRACT No.: EA 25-01
INDUSTRIAL TRACK CONSTRUCTION
"WHITNEY POINT" RAIL LINE
SITE PLAN

SEAL

BY:
CHK: DATE: 3/31/05
SCALE HORZ.: 1" = 100' VERT.:
FILE:C:\industrial park\rail project
JOB NO.: EA 25-01
SHEET: 1 OF 11