


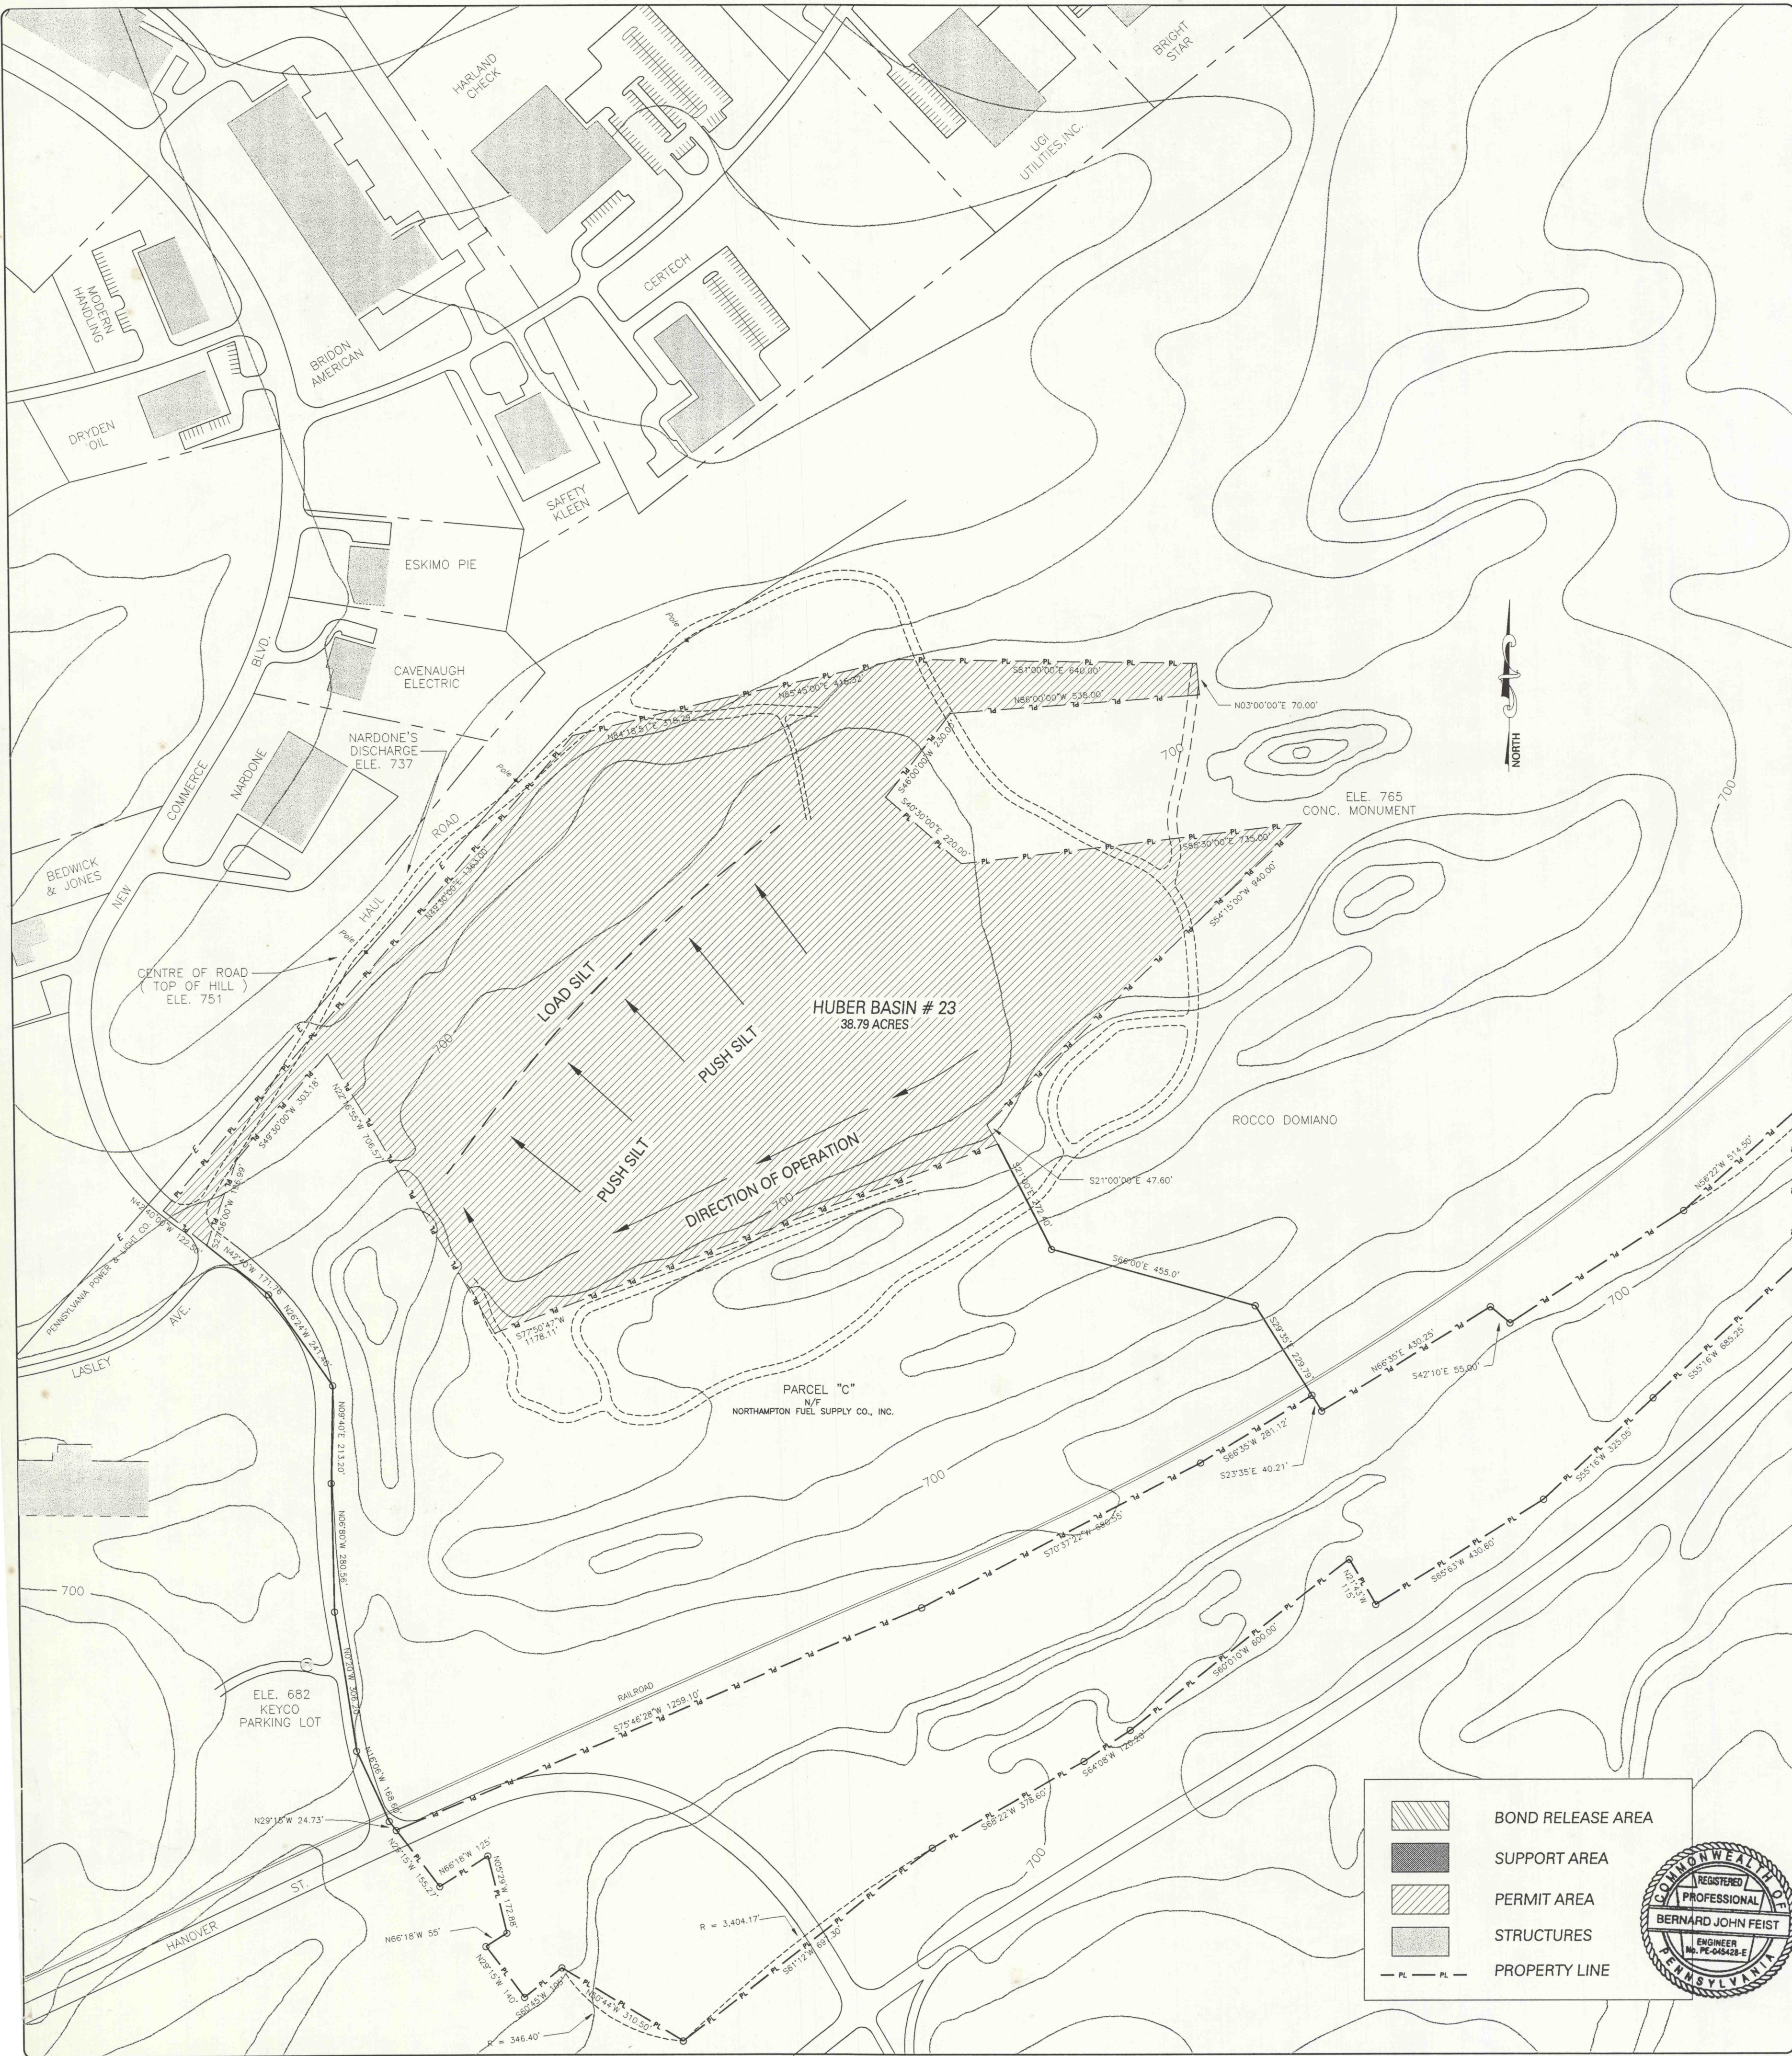

HANOVER INDUSTRIAL ESTATES
400 STEWART ROAD
WILKES-BARRE, PA.

FEIST
ELECTRIC SERVICE

Frederick C. Spott & Associates
Registration No. SU-607-A
Date: October 3, 1995
Parcel D: Deed Book 2092, Page 130

HUBER BASIN
HANOVER TOWNSHIP
LUZERNE COUNTY, PENNA
OPERATIONS MAP MODULE 9

Boundary Reference Map:

TITLE

REVISIONS

JTS	20 - JUN - 1997
JTS	26 - JUN - 1997
JTS	16 - JUL - 1997
JTS	24 - MAR - 1998

DRAWN BY
K. W. BONHAM

APPROVED BY
J. T. STEEBER

DATE
06 - JUN - 1997

SOFTWARE
AutoCAD R13c1

DRAWING NO.
HUBR_MD9.DWG

EDIT TIME
39H : 19M

SCALE
1" = 200'

BOND RELEASE AREA

SUPPORT AREA

PERMIT AREA

STRUCTURES

PROPERTY LINE

REGISTERED PROFESSIONAL
BERNARD JOHN FEIST
ENGINEER
No. PE-045428-E
PENNSYLVANIA