


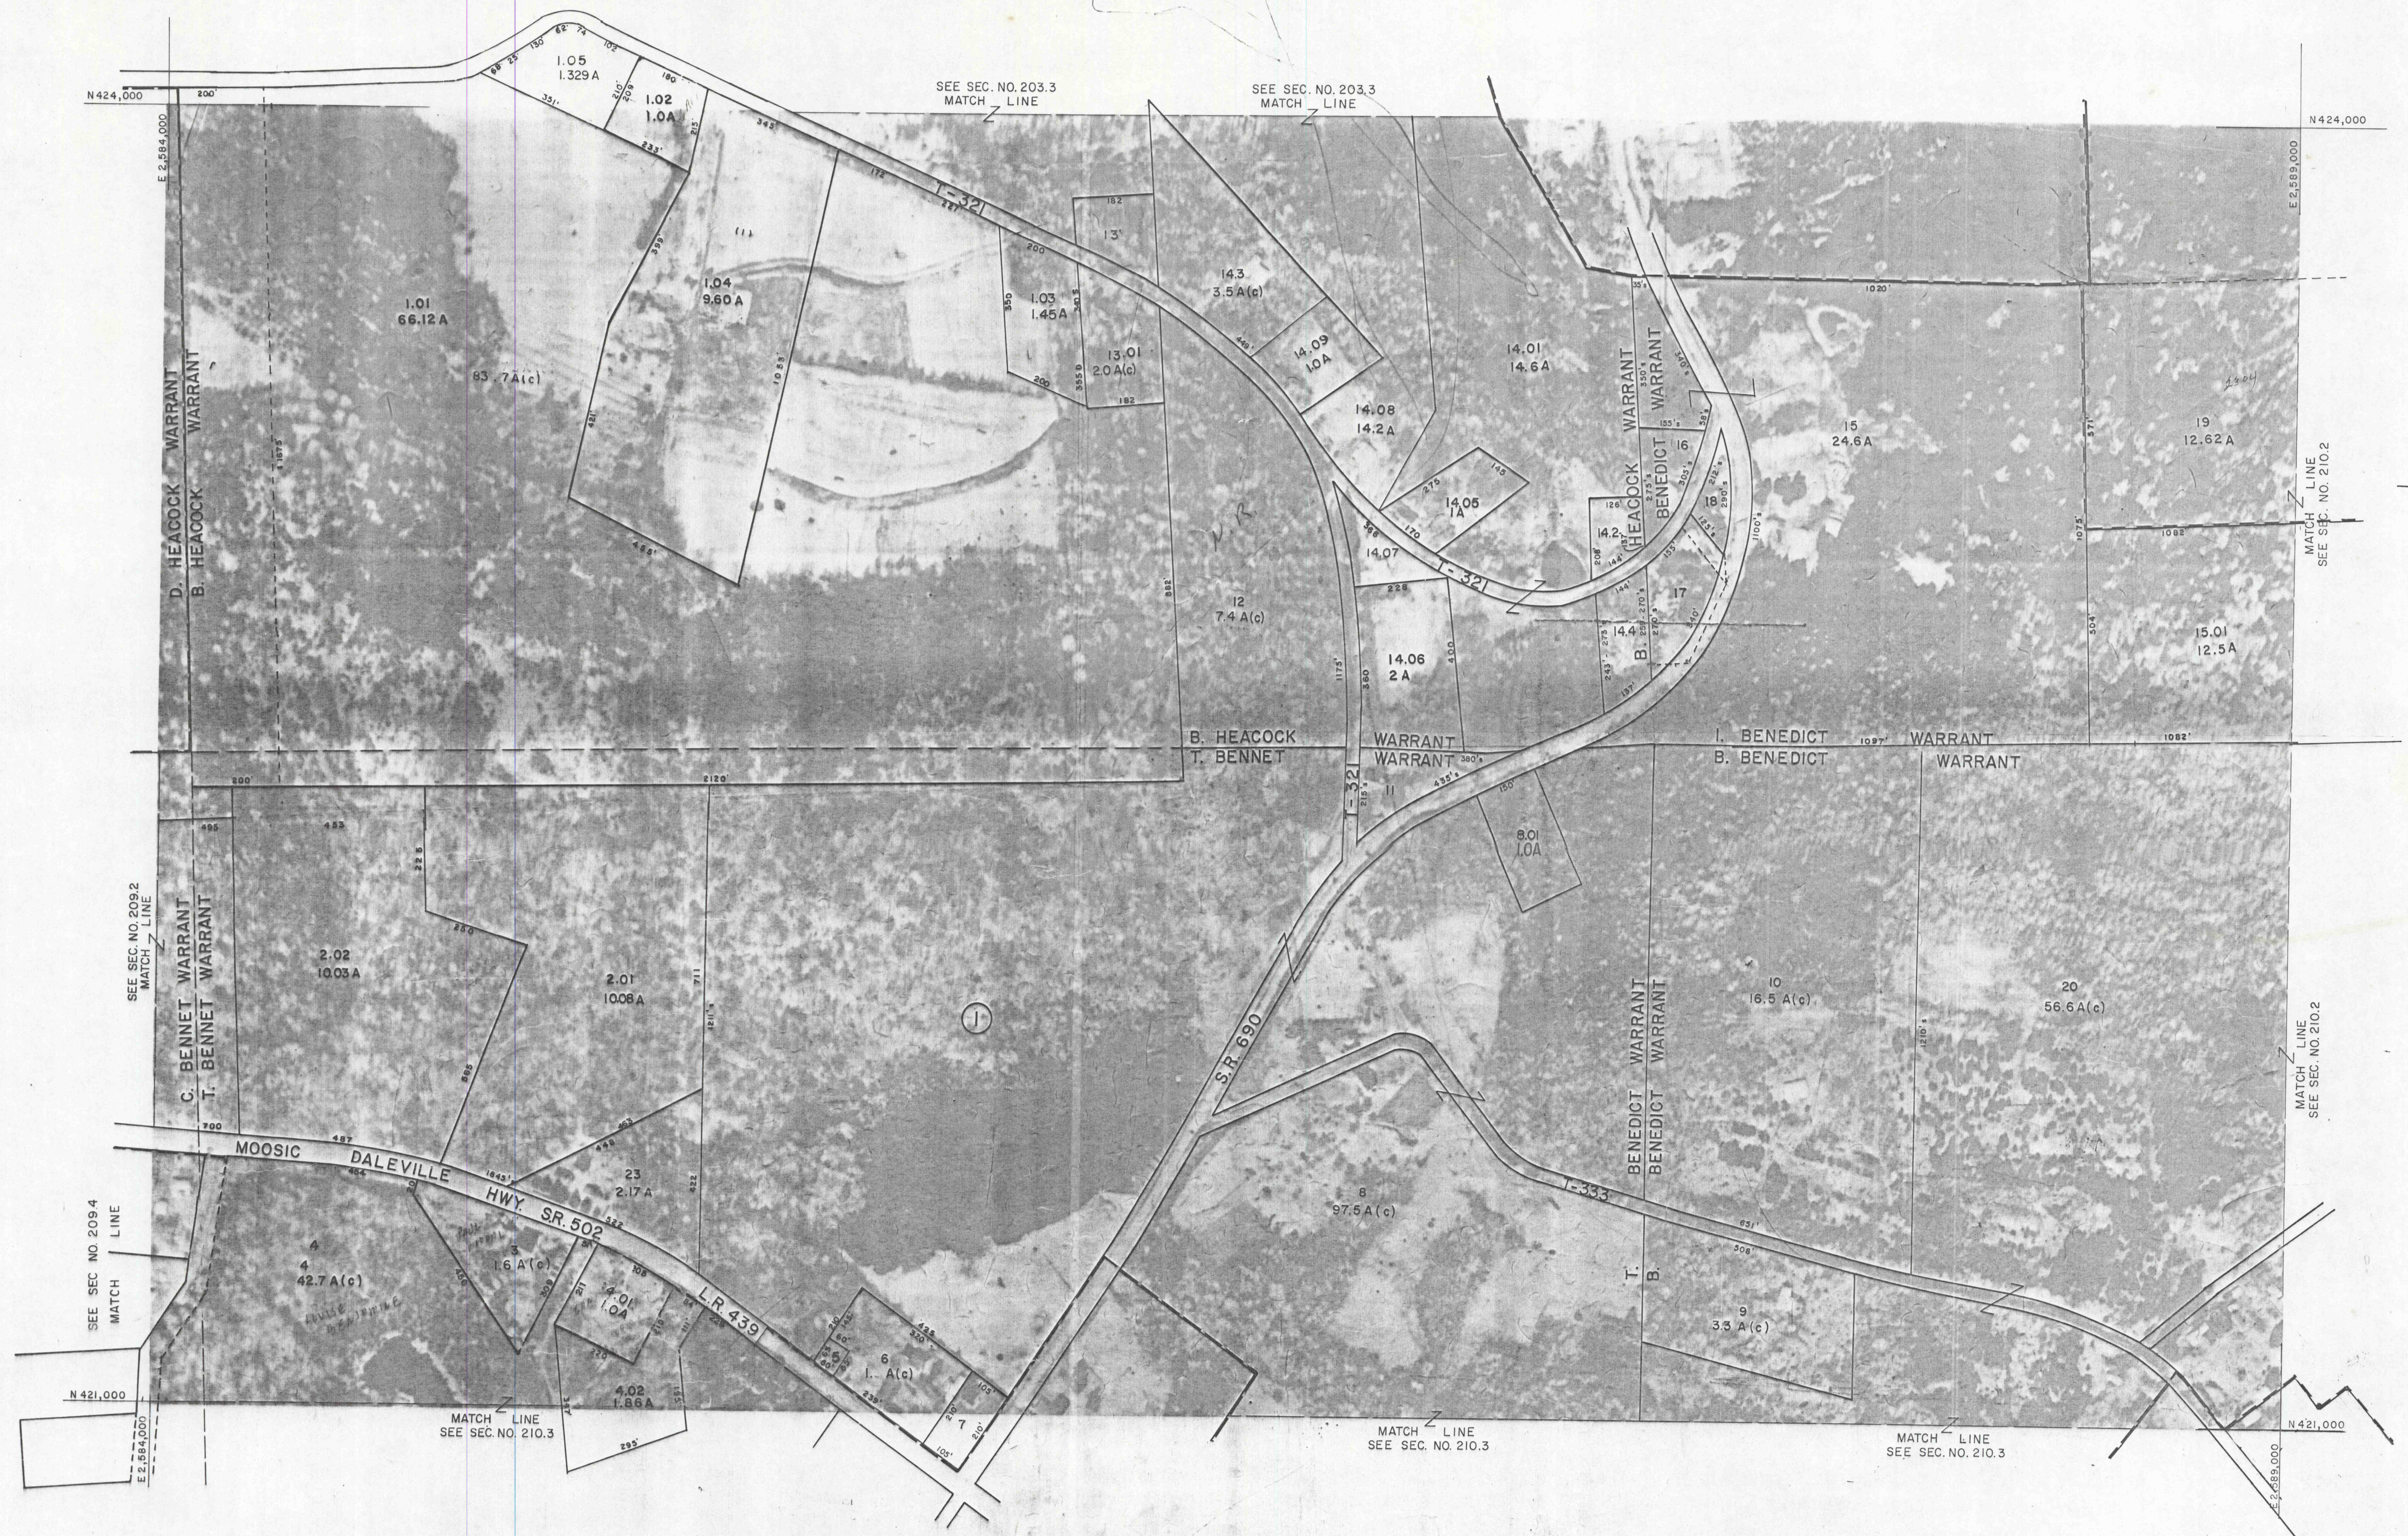

|                                                                                                |  
|------------------------------------------------------------------------------------------------|--|---|--|---|--|---|--|---|--|---|--|---|--|------------------------------------------------------|--|----------------------------|--|-------------------------------------------|--|----------------------------------------------------------------|--|----------------------------------------------|--|
| Prepared By<br><b>MICHAEL BAKER, JR., INC.</b><br>Consulting Engineers<br>Beaver, Pennsylvania |  | <b>Legend</b><br>Property or R/W Line ————<br>Denotes Common Owner ————<br>Subdivision Lot Line ————<br>Railroad ————<br>Stream ———— |  | County Line ————<br>Township Line ————<br>Borough Line ————<br>Block Limit ————<br>School District Line ———— |  | Water District Line ————<br>Sewer District Line ————<br>Block No. ————<br>Parcel No. ————<br>Subdivision Block No. ———— |  | Subdivision Lot No. (34)<br>Deed Dimension 62'<br>Scaled Dimension 62'<br>Deed Area 12 A<br>Calculated Area 12 A (c) |  | <b>SPECIAL NOTATIONS</b><br>1 12-5-84 W.O. 7<br>2 3-18-87 W.O. 8<br>3 01-20-95 J.E.F. 9<br>4 11-19-96 J.E.F. 10<br>5 01-10-00 J.E.F. 11<br>6 12 |  | <b>Revisions</b><br>1 12-5-84 W.O. 7<br>2 3-18-87 W.O. 8<br>3 01-20-95 J.E.F. 9<br>4 11-19-96 J.E.F. 10<br>5 01-10-00 J.E.F. 11<br>6 12 |  | <b>KEY MAP</b><br>203.<br>209.2 210.1 210.2<br>210.3 |  | SCALE IN FEET<br>0 200 400 |  | LACKAWANNA COUNTY<br>PENNSYLVANIA<br>1973 |  | SPRING BROOK TOWNSHIP<br>DISTRICT NO. 57<br>Date of Completion |  | SECTION NO.<br><b>210.01</b><br>PROPERTY MAP |  |
|------------------------------------------------------------------------------------------------|--|---|--|---|--|---|--|---|--|---|--|---|--|------------------------------------------------------|--|----------------------------|--|-------------------------------------------|--|----------------------------------------------------------------|--|----------------------------------------------|--|