


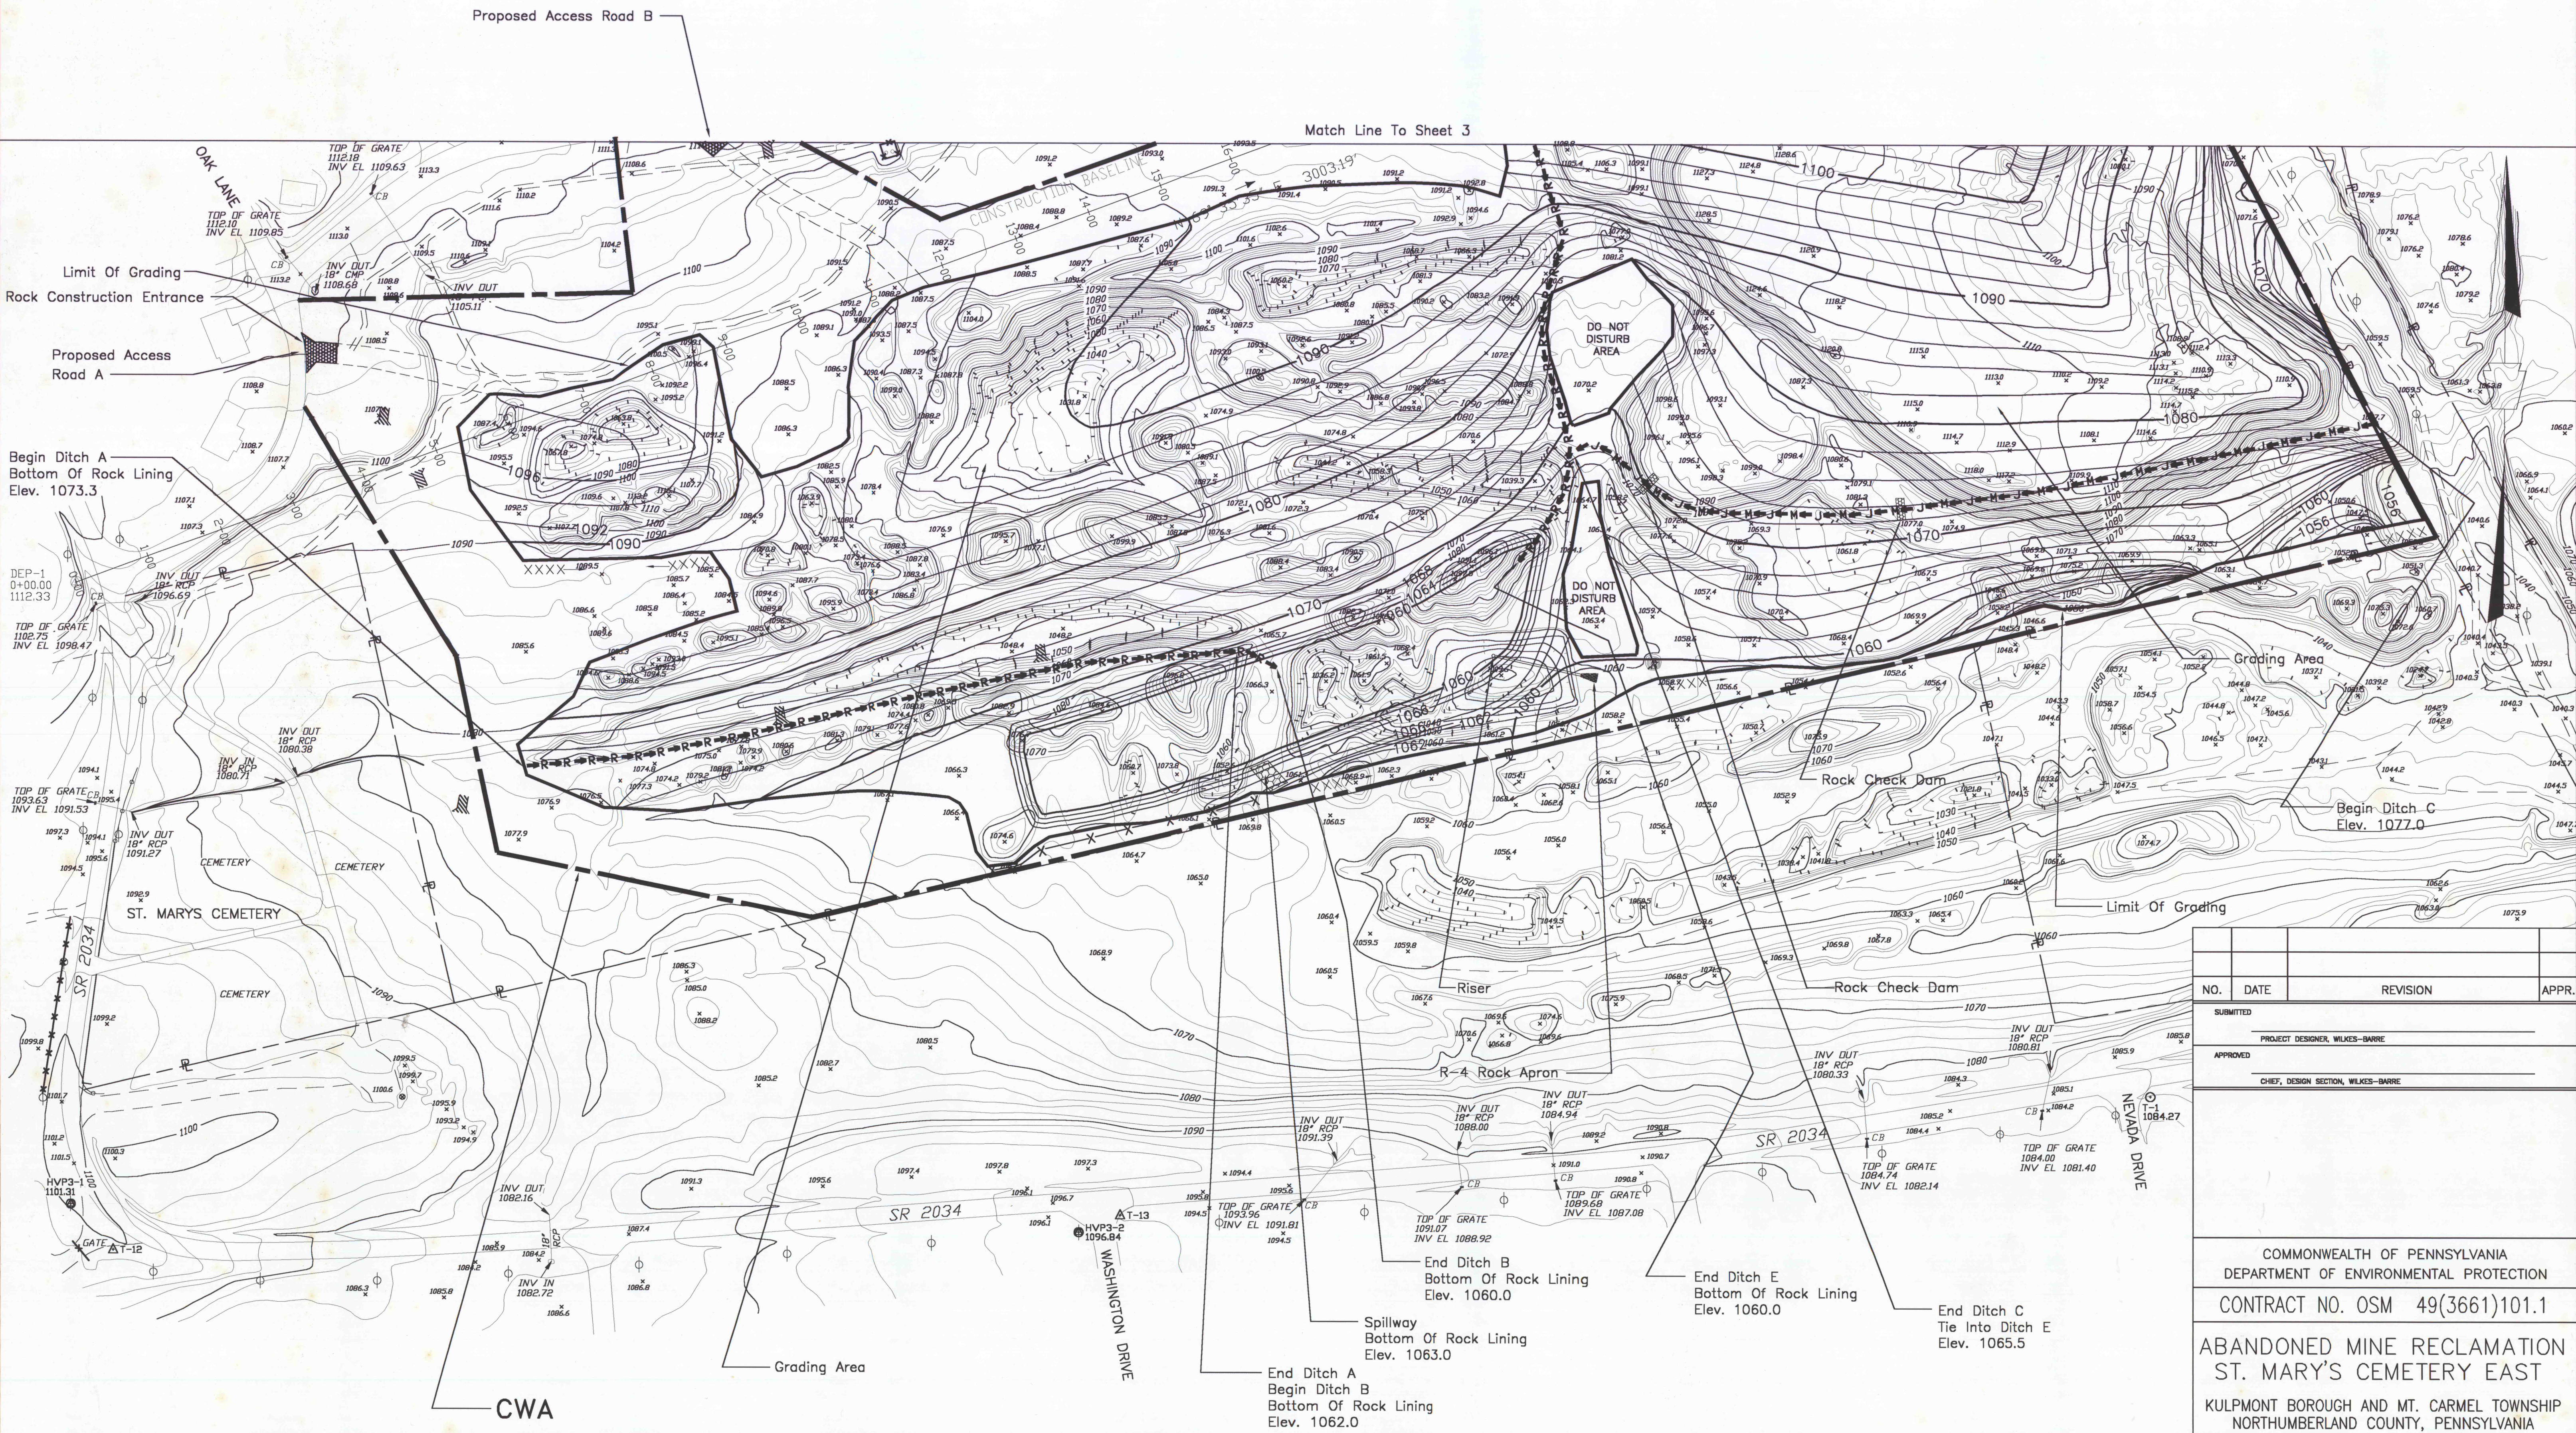

NO.	DATE	REVISION	APPR.
SUBMITTED _____			
PROJECT DESIGNER, WILKES-BARRE _____			
APPROVED _____			
CHIEF, DESIGN SECTION, WILKES-BARRE _____			
COMMONWEALTH OF PENNSYLVANIA DEPARTMENT OF ENVIRONMENTAL PROTECTION CONTRACT NO. OSM 49(3661)101.1 ABANDONED MINE RECLAMATION ST. MARY'S CEMETERY EAST KULPMONT BOROUGH AND MT. CARMEL TOWNSHIP NORTHUMBERLAND COUNTY, PENNSYLVANIA			
SURFACE MAP			
DRAWN BY D.S.D.	DATE Feb. 8, 2001	DRAWING NO. 4 of 7	
CHECKED BY	SCALE 1 in.=100 ft.		

ALL DIMENSIONS AND EXISTING
CONDITIONS SHALL BE CHECKED
AND VERIFIED BY CONTRACTOR
AT THE SITE.