


E 2454000 E 2454500 E 2455000 E 2455500 E 2456000



NO.	ELEV.	DESCRIPTION	LOCATION
8	641.14	NAIL IN POLE # 48580/37660	CORNER OF OAK & BLISS STREETS
9	654.26	ARROW ON FIRE HYDRANT	CORNER OF CENTER & BLISS STREETS
15	682.63	ARROW ON FIRE HYDRANT	STA 3+75 LEFT JONES ST.
16	676.62	ARROW ON FIRE HYDRANT	STA 7+30 LEFT JONES STREET
18	659.91	NAIL IN POLE # 48705/37733	CORNER OF PERRY & MOSIER STREETS
21	658.37	NAIL IN POLE # 48650/37673	CORNER OF PINE & BLISS STREETS
23	659.14	ARROW ON FIRE HYDRANT	CORNER OF PHILLIP AND PERRY STREET
24	657.02	NAIL IN POLE # 48655/37641	STA 11+80 LEFT PINE STREET

- PROPOSED SANITARY LINE / MANHOLE
- EXISTING SANITARY
- EXISTING STORM
- PROPOSED STORM LINE / MANHOLE
- PROJECT BENCHMARKS
- APPROXIMATE TEST PIT LOCATION
- SANITARY MANHOLE NUMBER
- STORM MANHOLE NUMBER
- STORM INLET NUMBER

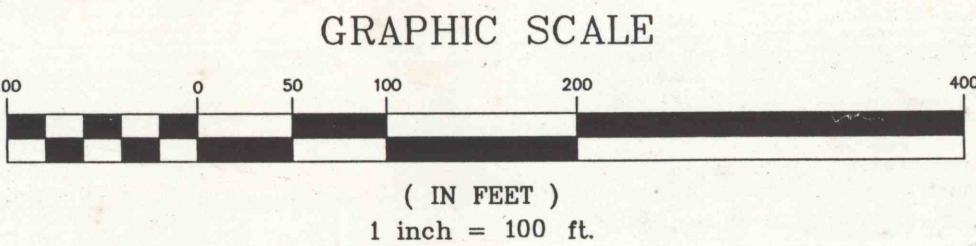

This map compiled by:
AIR SURVEY CORP.
STERLING, VIRGINIA
20166-6706

This map compiled by photogrammetric methods
from aerial photography dated 4-17-95.
Grid based on Pennsylvania State Plane
Coordinate System South Zone NAD 1983.
Vertical datum based on NAVD 1988.

REVISIONS