


LB

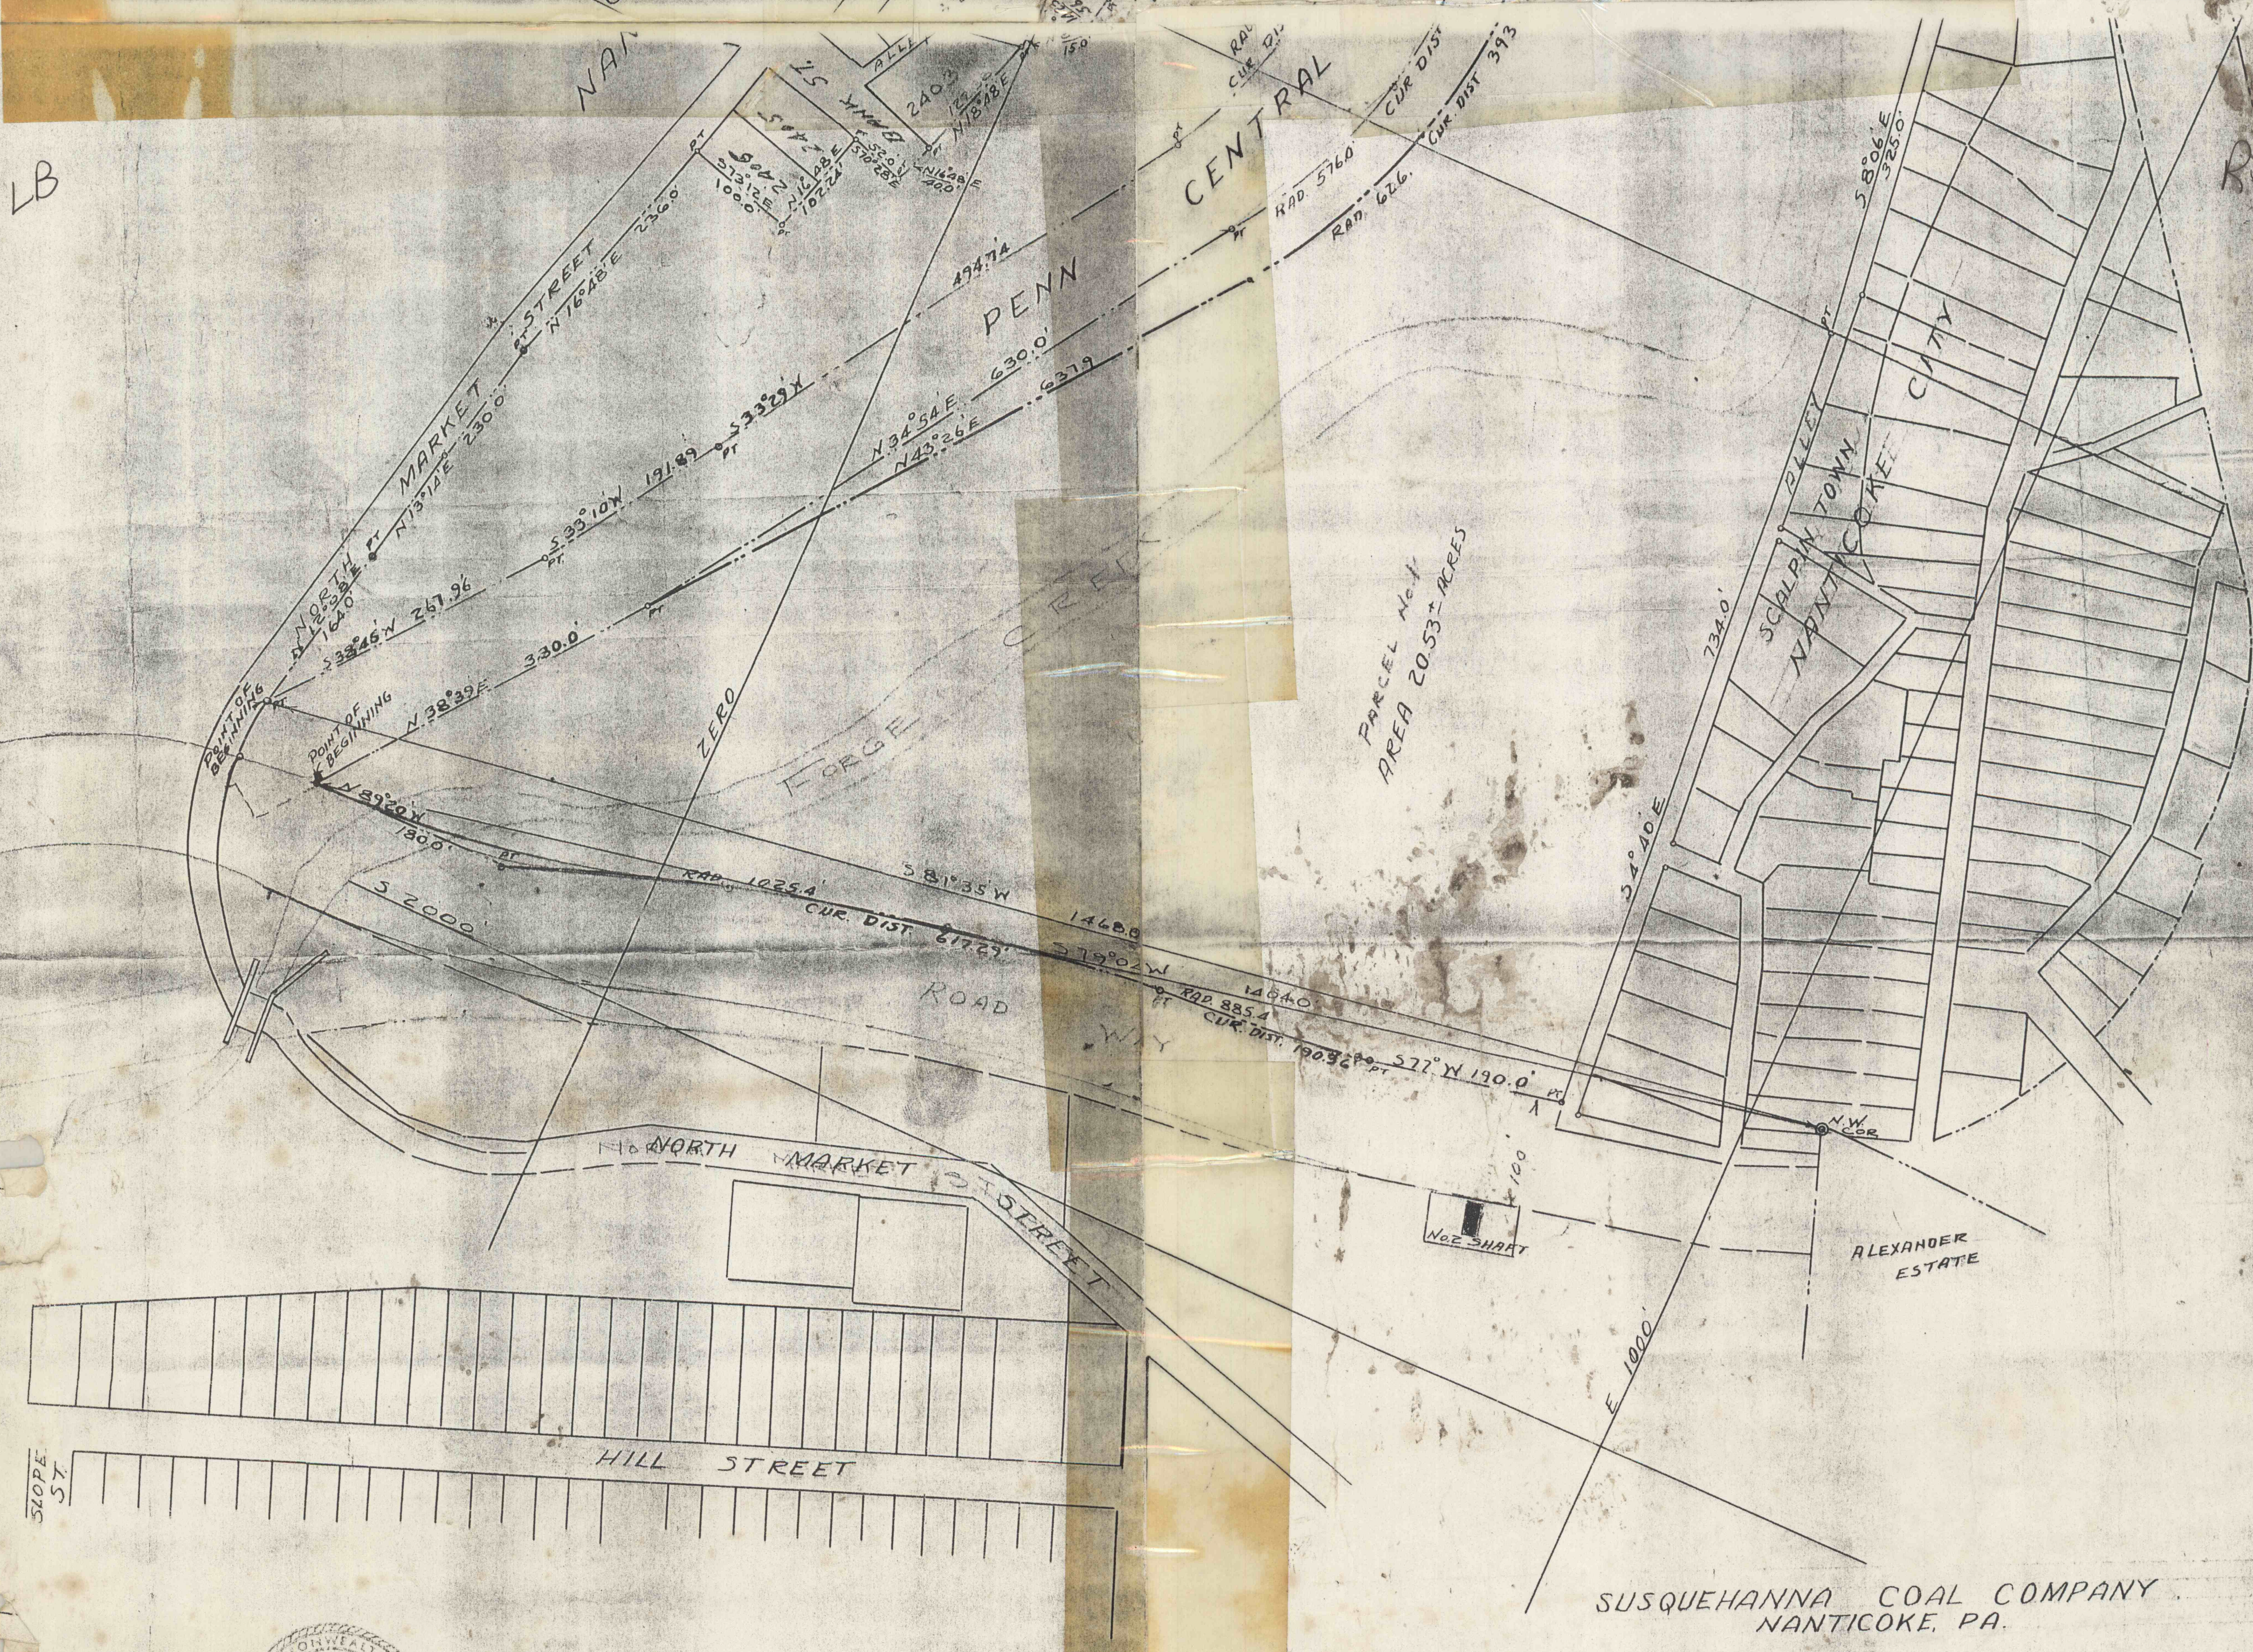

SUSQUEHANNA COAL COMPANY
NANTICOKE, PA.
MAP SHOWING LANDS IN NANTICOKE
CITY NEAR HONEY POT, AND SCALPIN
TOWN SECTIONS
SCALE 1" = 100'
DATE 1-17-1973