



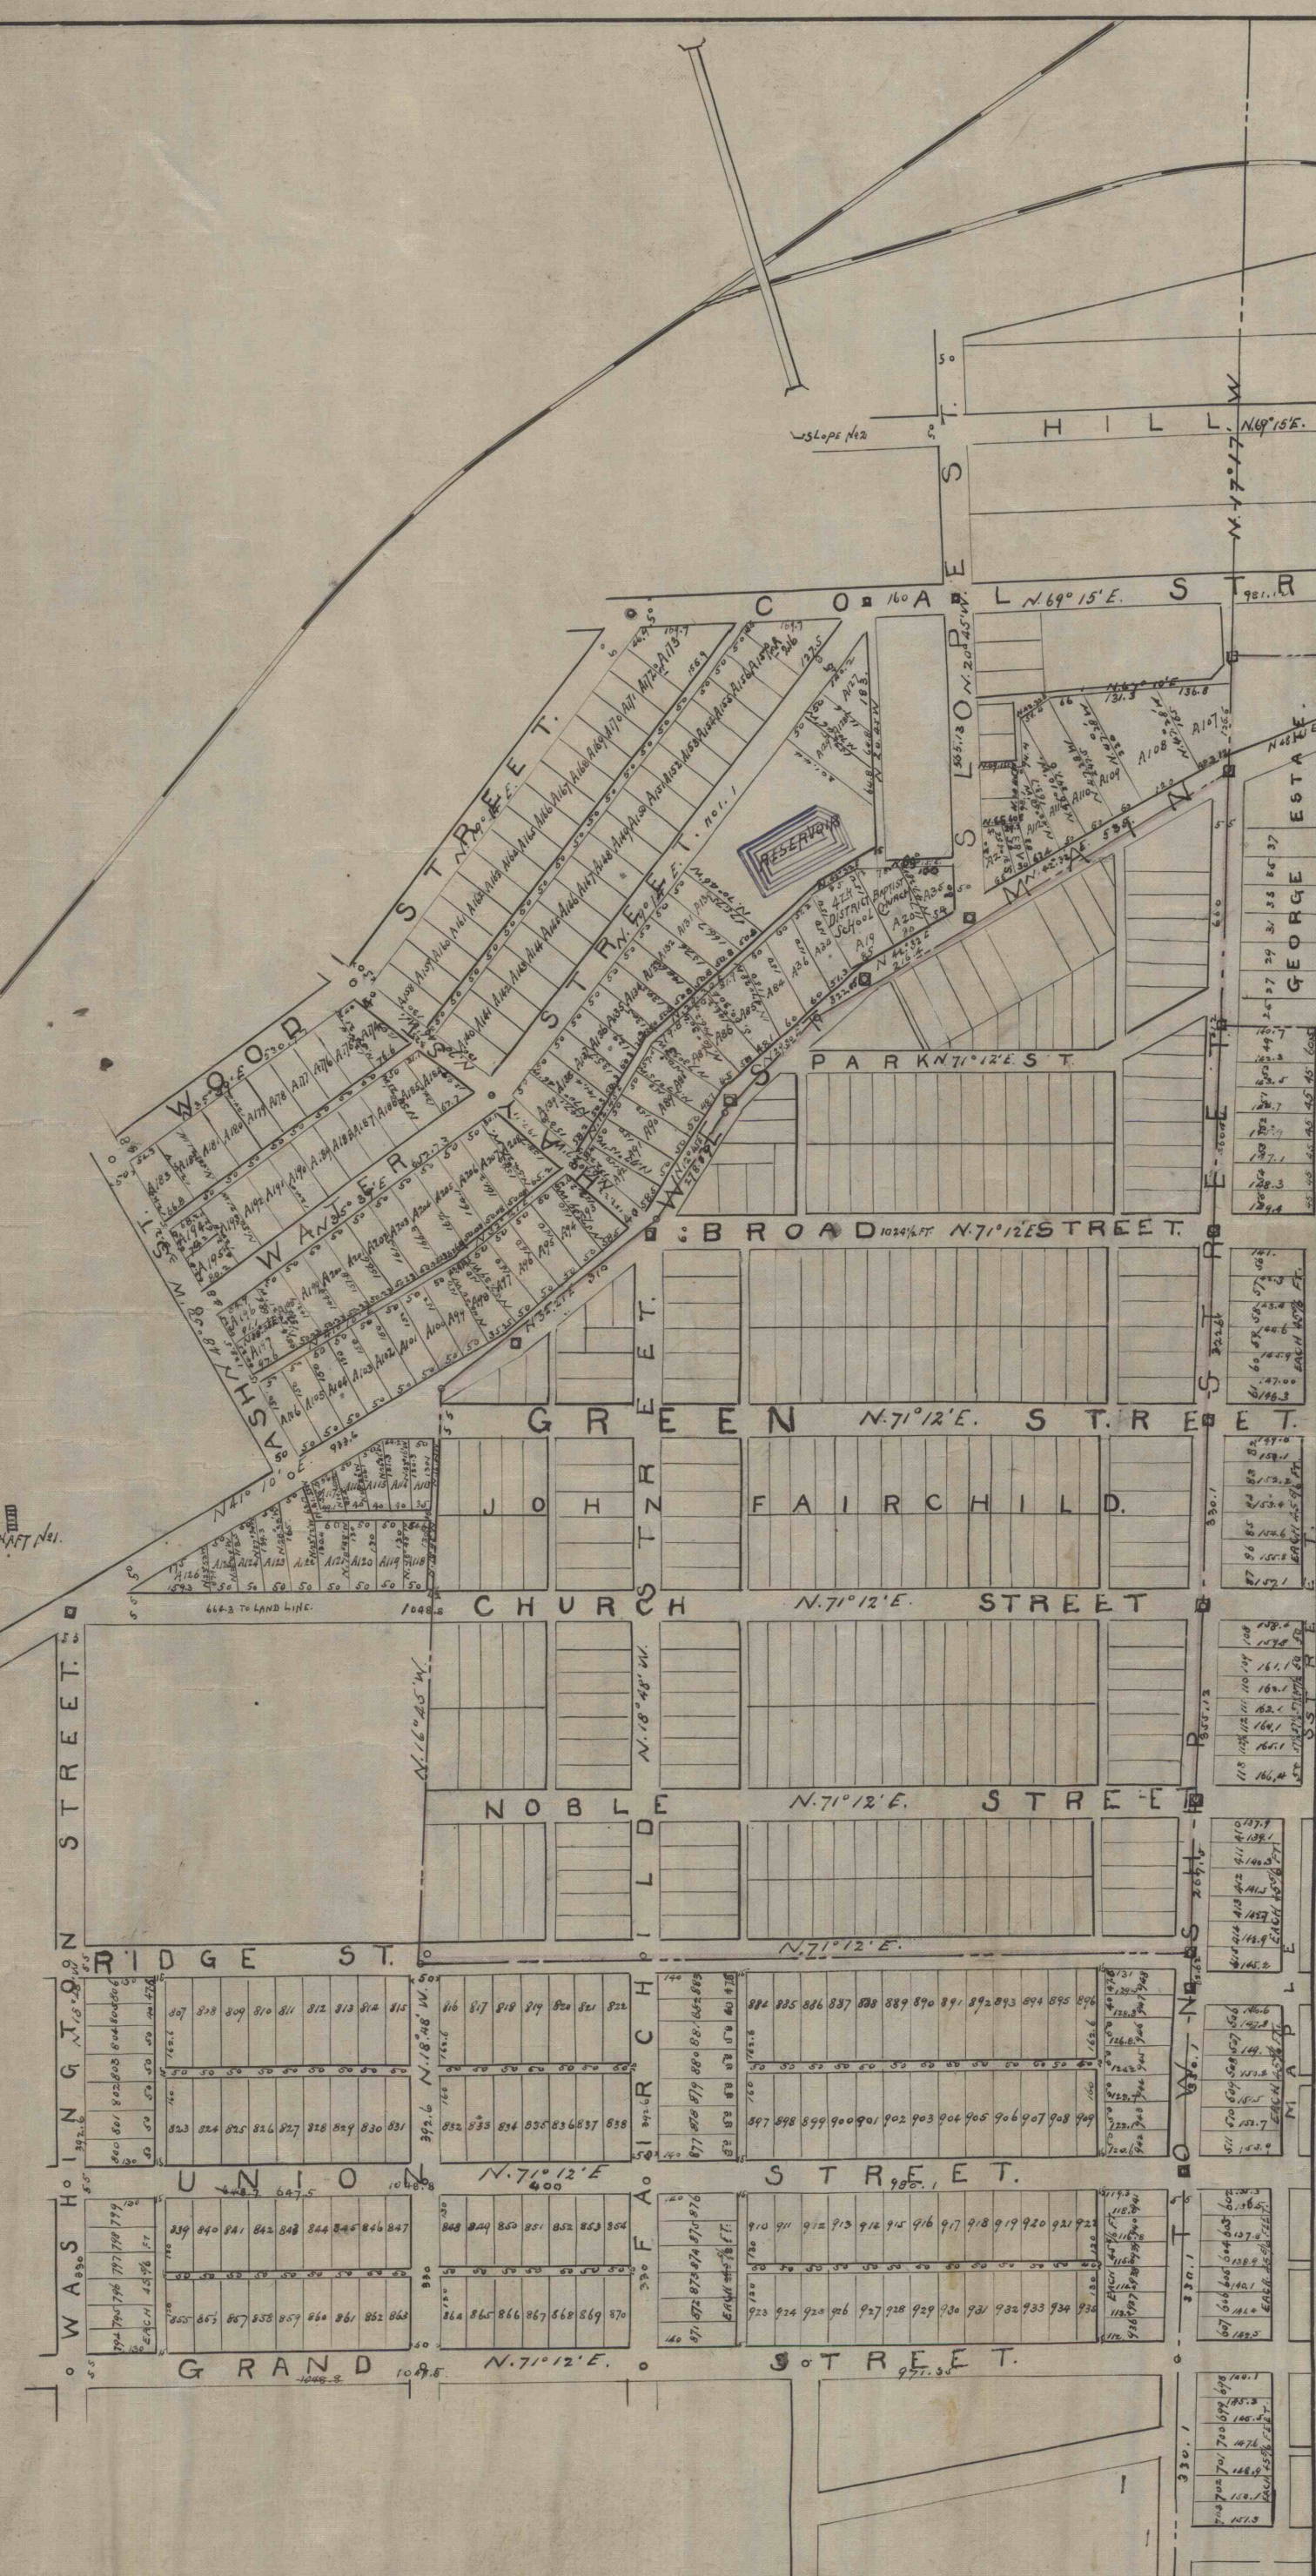

1.4
33

1st addition

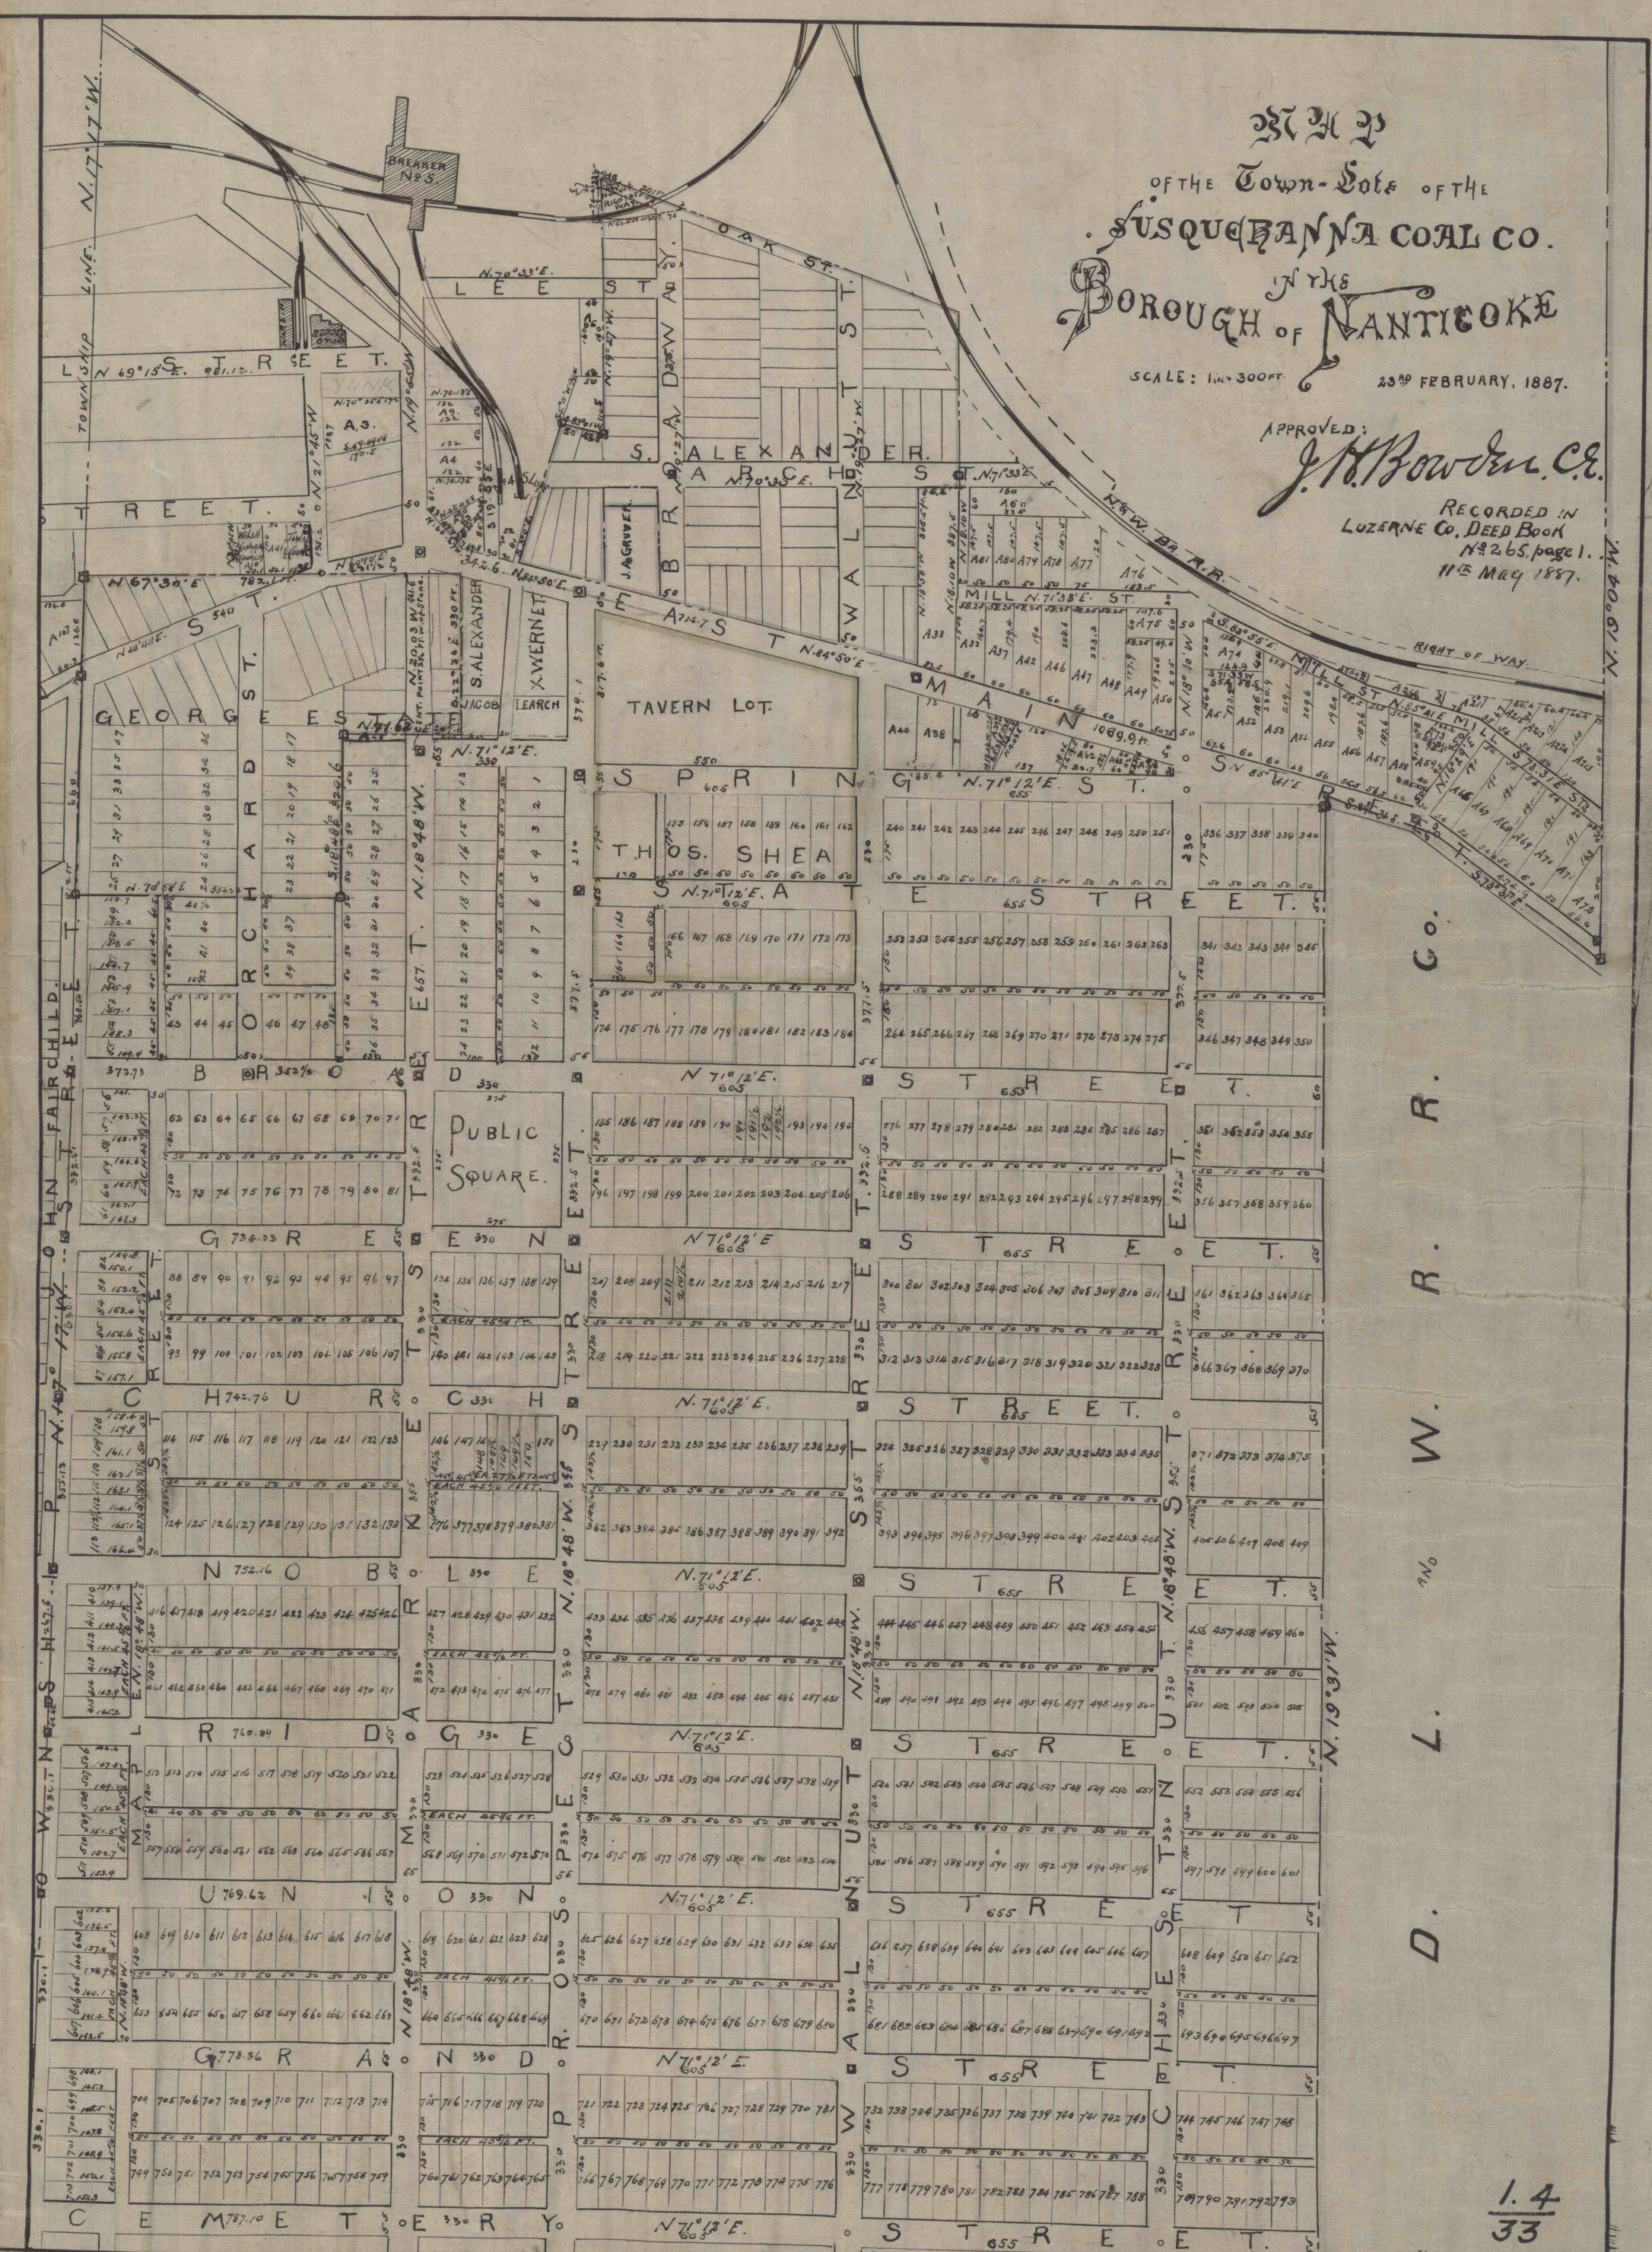

32 21 21
OF THE Town-Sole OF THE
SUSQUEHANNA COAL CO.
BOROUGH OF NANTICOKE
SCALE: 1 in = 300 FT. 23RD FEBRUARY, 1887.
APPROVED: J. H. Bowden, C.E.
RECORDED IN
LUZERNE CO. DEED BOOK
18265, page 1.
11TH MAY 1887.

D. L. W. R. Co.

1.4
33
#1931.

This Map Covers Recorded Map #1942.