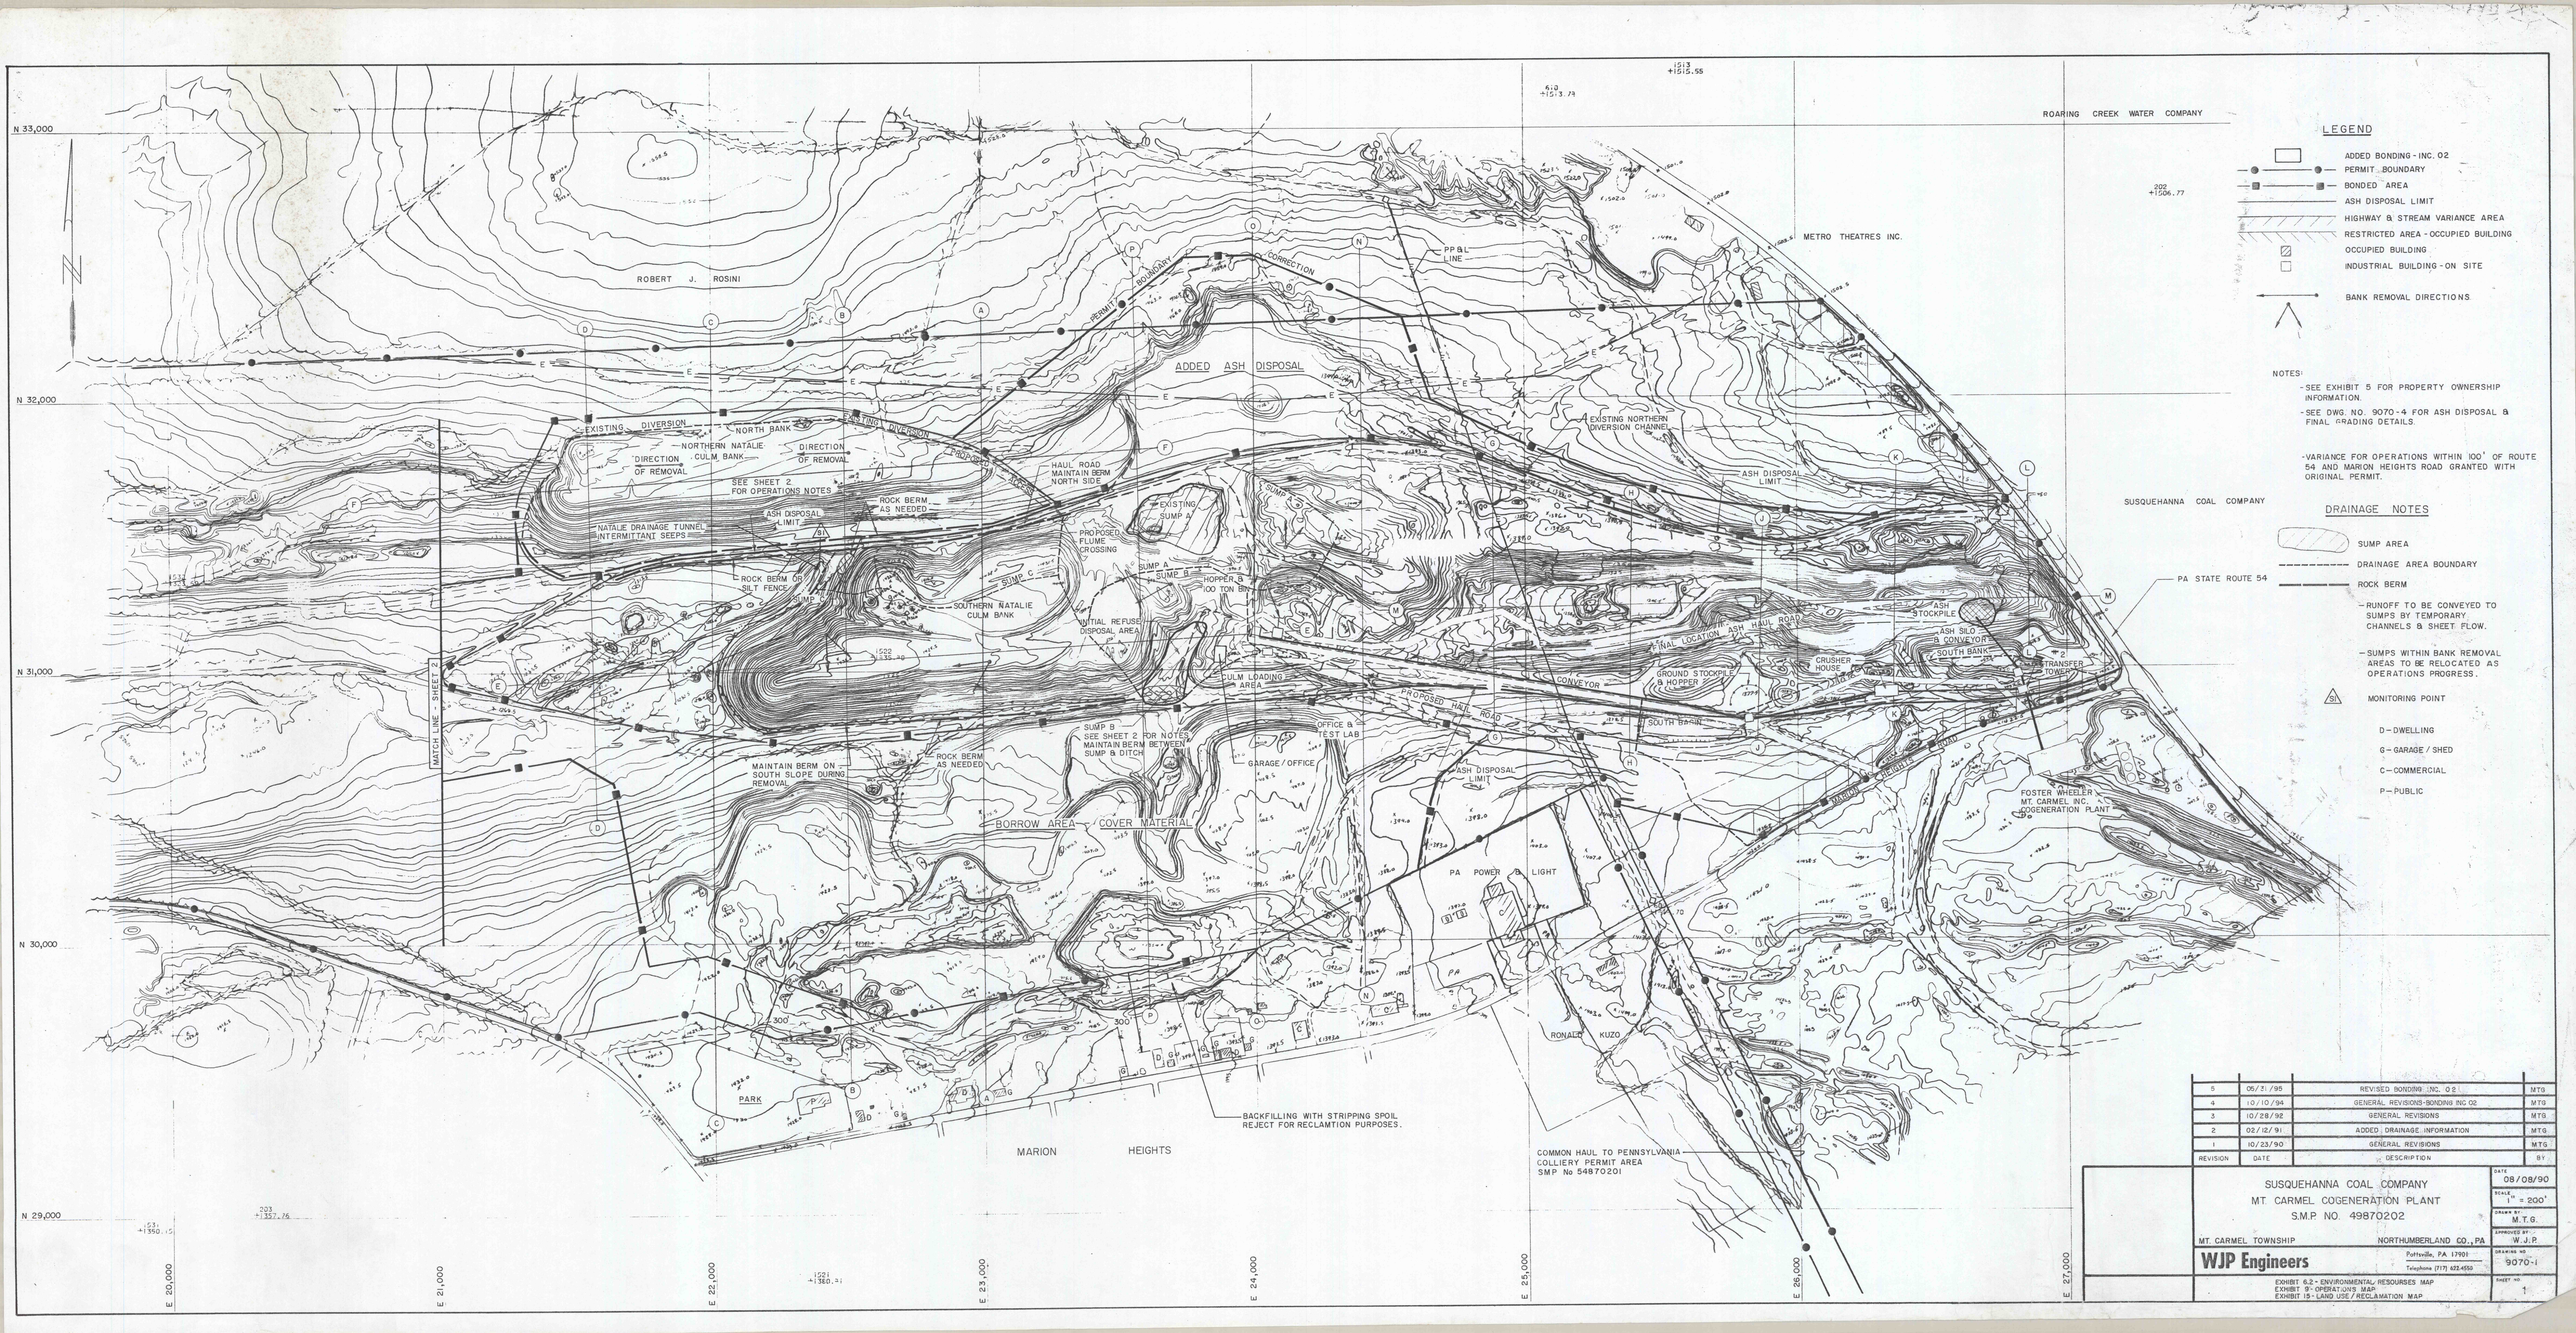


REVISION	DATE	DESCRIPTION	BY
5	06/31/95	REVISED BONDING INC. 02	MTG
4	10/10/94	GENERAL REVISIONS-BONDING INC 02	MTG
3	10/28/92	GENERAL REVISIONS	MTG
2	02/12/91	ADDED DRAINAGE INFORMATION	MTG
1	10/23/90	GENERAL REVISIONS	MTG

SUSQUEHANNA COAL COMPANY
MT. CARMEL COGENERATION PLANT
S.M.P. NO. 49870202
MT. CARMEL TOWNSHIP NORTHUMBERLAND CO., PA

WJP Engineers
Pottsville, PA 17901
Telephone (717) 622-4550

EXHIBIT 6.2 - ENVIRONMENTAL RESOURSES MAP
EXHIBIT 9 - OPERATIONS MAP
EXHIBIT 15 - LAND USE / RECLAMATION MAP

DATE 08/08/90
SCALE 1" = 200'
DRAWN BY M.T.G.
APPROVED BY W.J.P.
DRAWING NO 9070-1
SHEET NO 1