


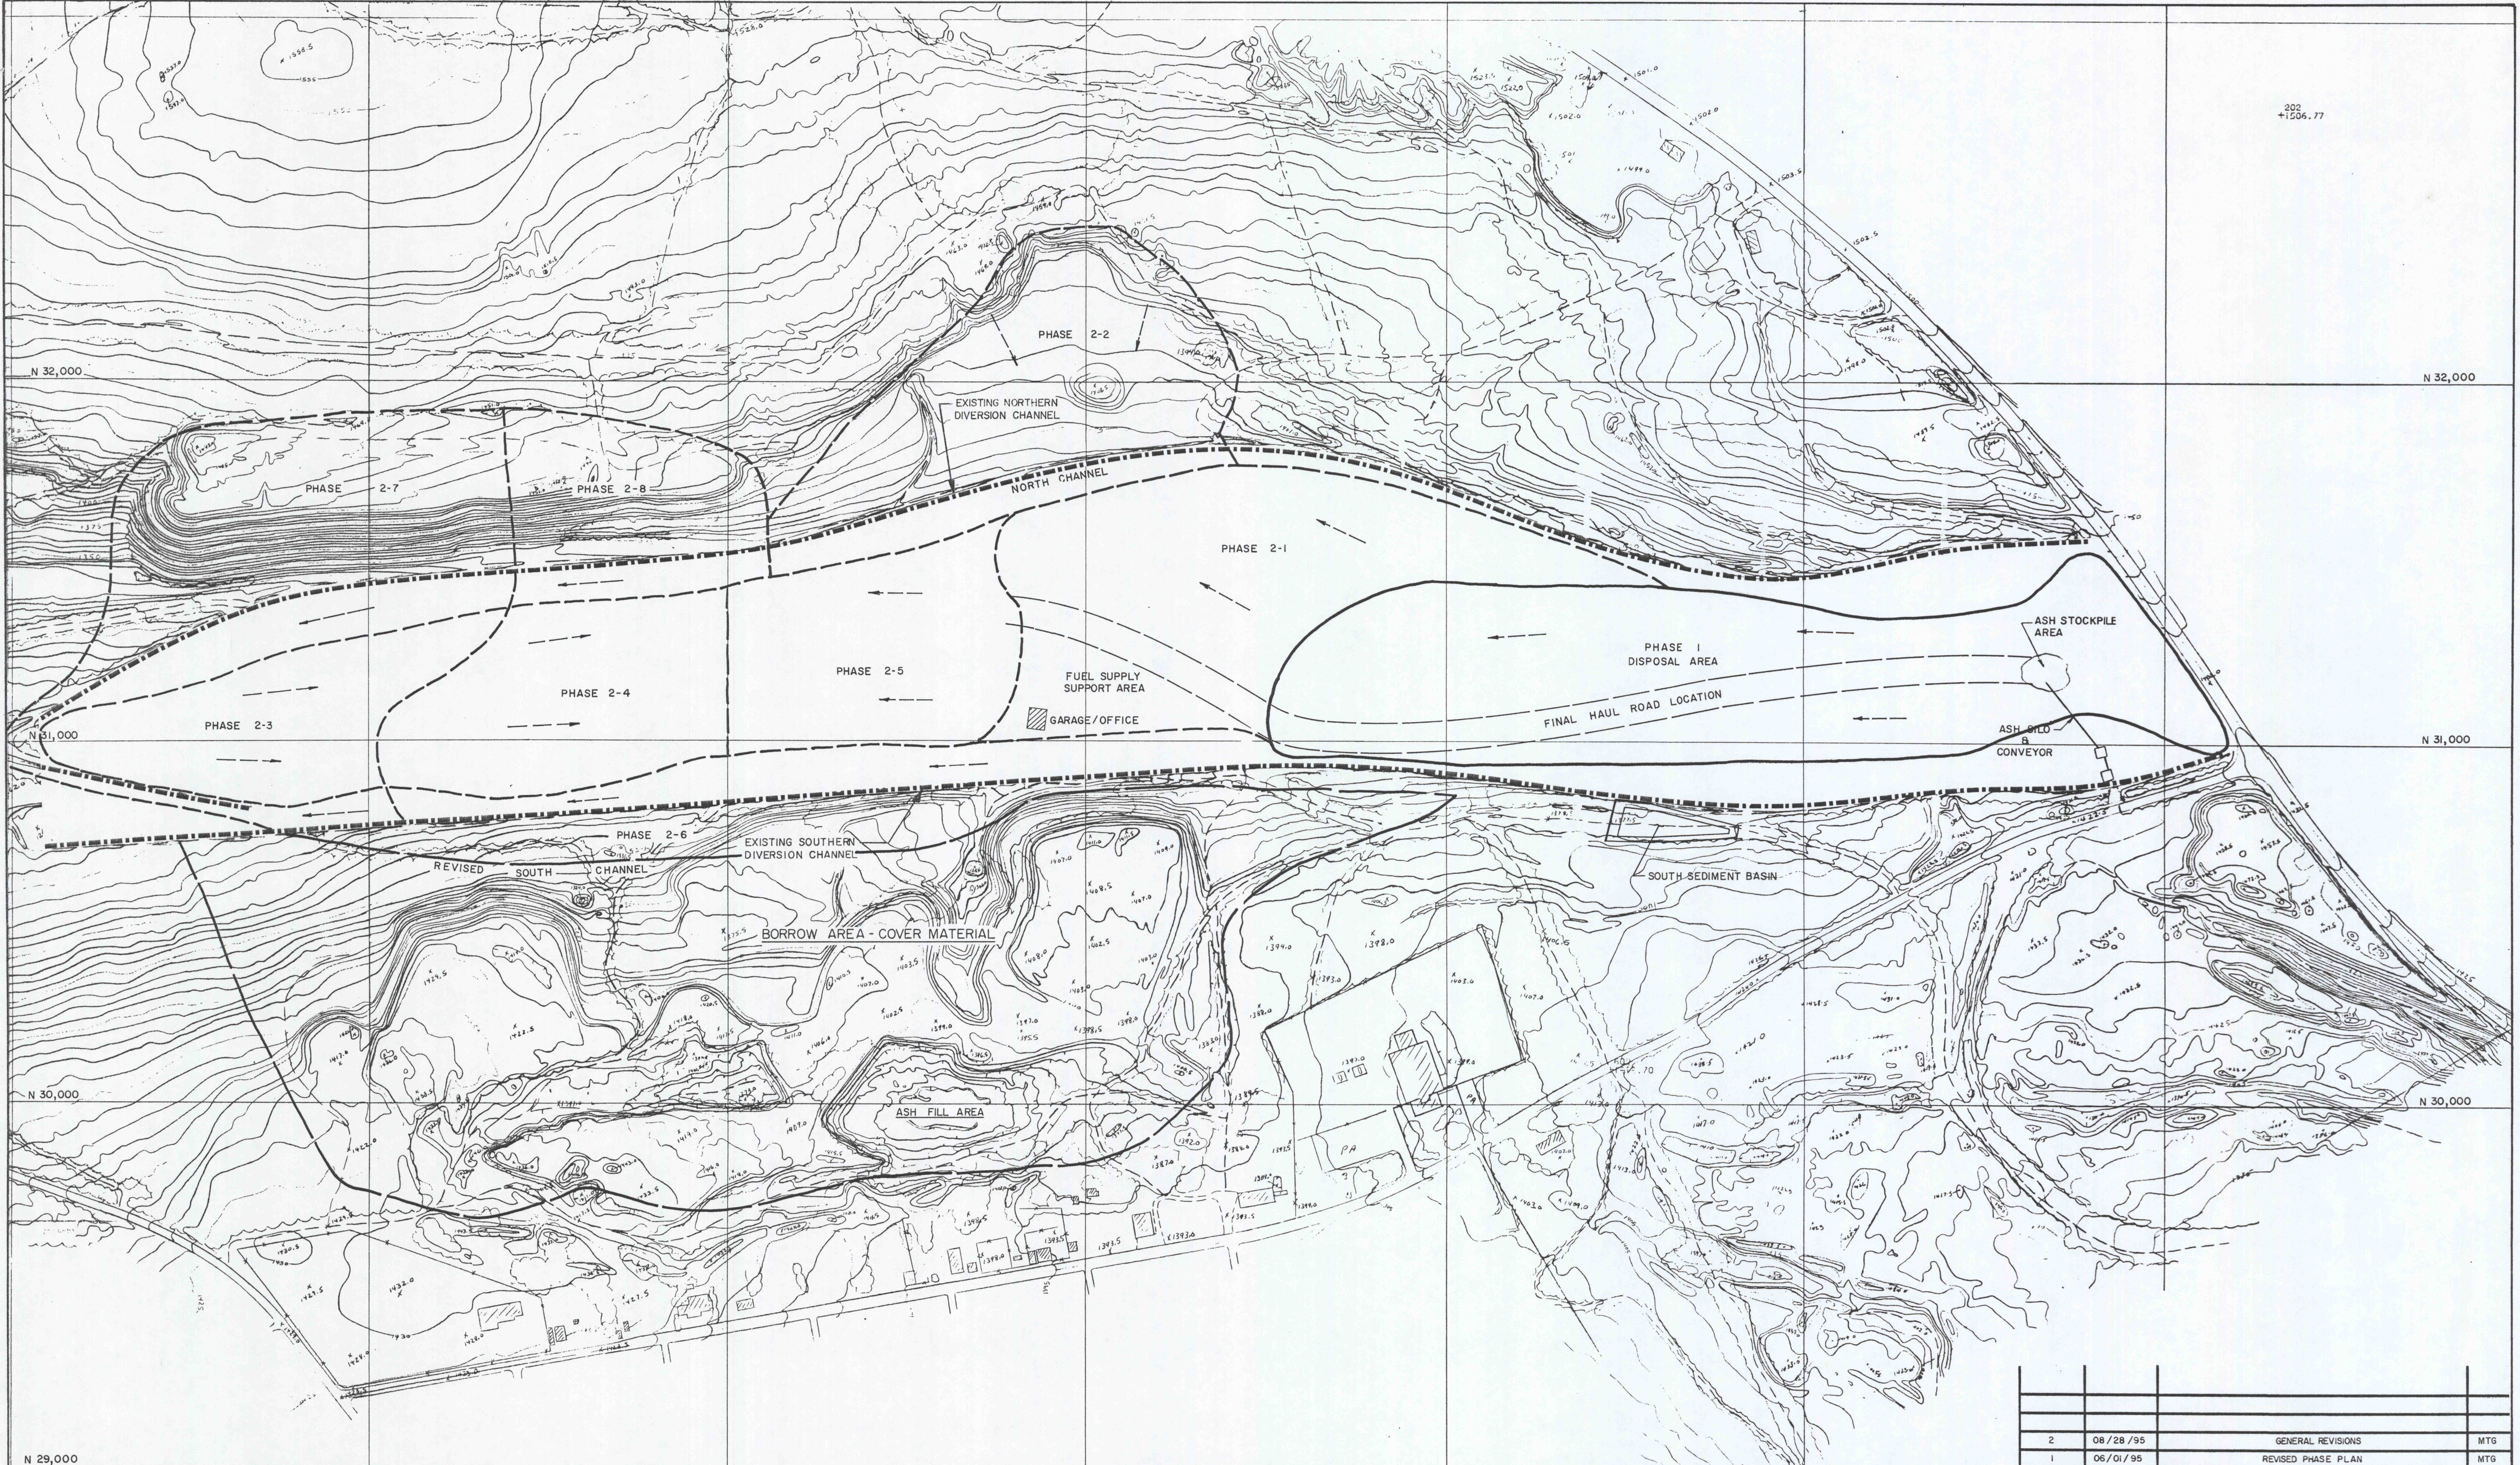

2	08/28/95	GENERAL REVISIONS	MTG
1	06/01/95	REVISED PHASE PLAN	MTG
REVISION	DATE	DESCRIPTION	BY
SUSQUEHANNA COAL COMPANY MT. CARMEL COGENERATION PLANT S.M.P. NO 49870202			
MT. CARMEL TOWNSHIP		NORTHUMBERLAND CO., PA	
WJP Engineers		Pottsville, PA 17901 Telephone (717) 622-4550	DATE 10/10/94 SCALE 1" = 200' DRAWN BY M.T.G. APPROVED BY W.J.P. SHEET NO. 9070-4
ASH DISPOSAL PHASE PLAN			2 OF 9