

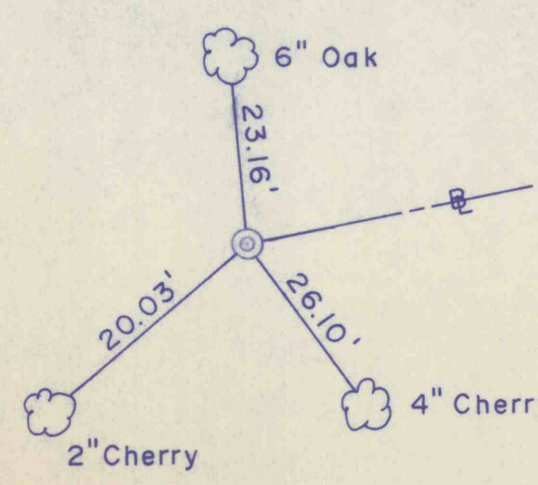
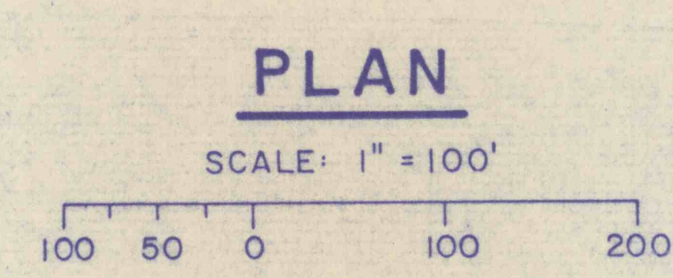



BENCH MARK DATA		
BM	ELEVATION	DESCRIPTION
A	1437.29	Spike in pole BT. Co. no. A-I-30 at Intersection of Rte 54 & Marion Heights Rd.
B	1284.62	Nail in 12" Oak Tree 60' Rt. Sta 52+85

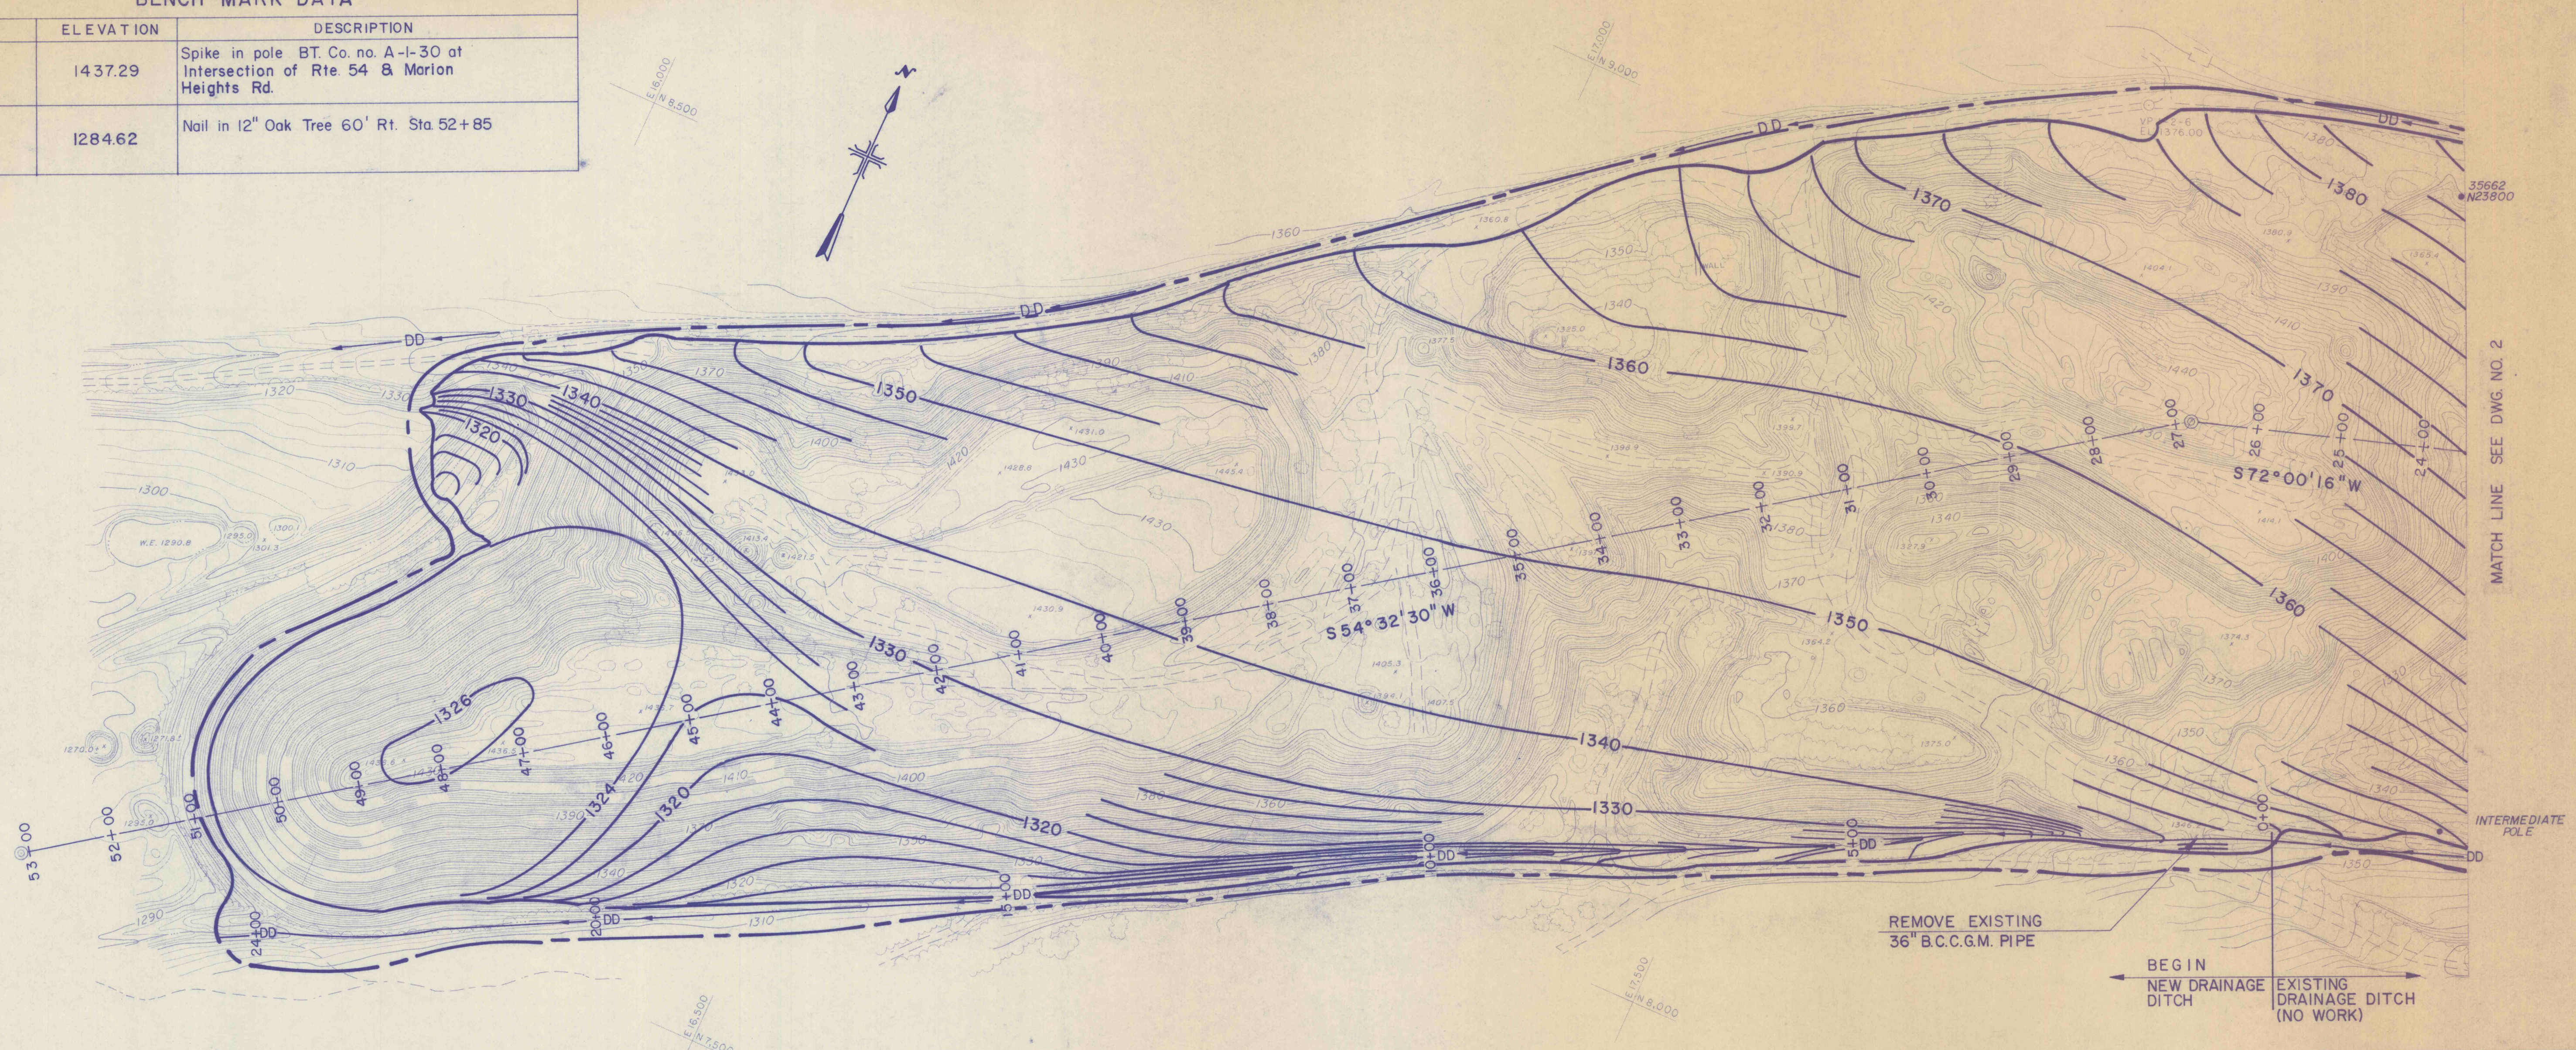

STA. 53+11.25

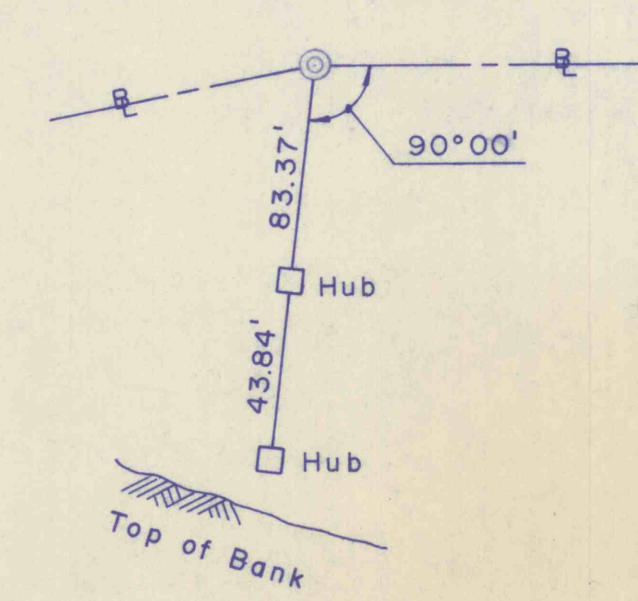

STA. 26+84.10

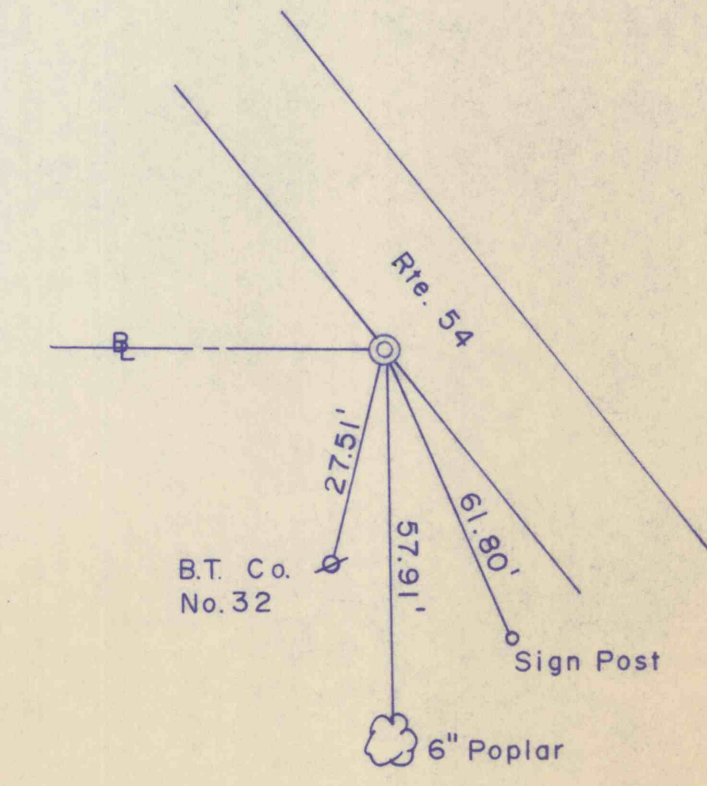

STA. 0+00

- LEGEND**
- LIMIT OF CONTRACTOR'S WORK AREA (C.W.A.)
 - LIMIT OF GRADING AND SEEDING
 - 1300--- PROPOSED CONTOURS
 - 1300--- EXISTING CONTOURS
 - 7+00--- CONSTRUCTION BASELINE
 - E--- AERIAL ELECTRICAL LINES
 - DD → EXISTING DRAINAGE DITCH (NO WORK)
 - R/W LINE
 - 2+00, DD→ PROPOSED DRAINAGE DITCH

NO.	DATE	REVISION	APPR.
SUBMITTED			
PROFESSIONAL			
APPROVED			
CHIEF - DIVISION OF ACID MINE DRAINAGE ABATEMENT			
APPROVED			
DIRECTOR - BUREAU OF ABANDONED MINE RECLAMATION			
COMMONWEALTH OF PENNSYLVANIA DEPARTMENT OF ENVIRONMENTAL RESOURCES OFFICE OF RESOURCES MANAGEMENT			
CONTRACT NO. OSM 49(2051)101.1			
ABANDONED MINE RECLAMATION			
NATALIE STRIP MINE MOUNT CARMEL TOWNSHIP NORTHUMBERLAND COUNTY, PA.			
 P.O. BOX 995 SCRANTON, PA. 18501			
PLAN			
DRAWN BY	R.A.S.	DATE	DRAWING NO.
CHECKED BY	I.E.P.	SCALE	3 of 10
		AS SHOWN	

All Dimensions and existing conditions shall be checked and verified by contractor at the site.