



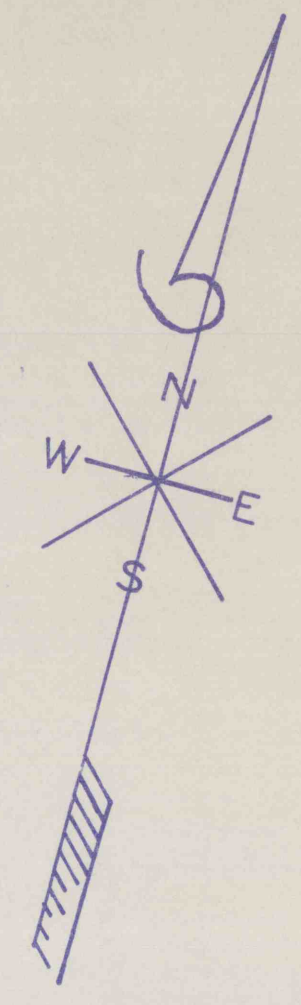

294M
EXHIBIT
NANTICOKE

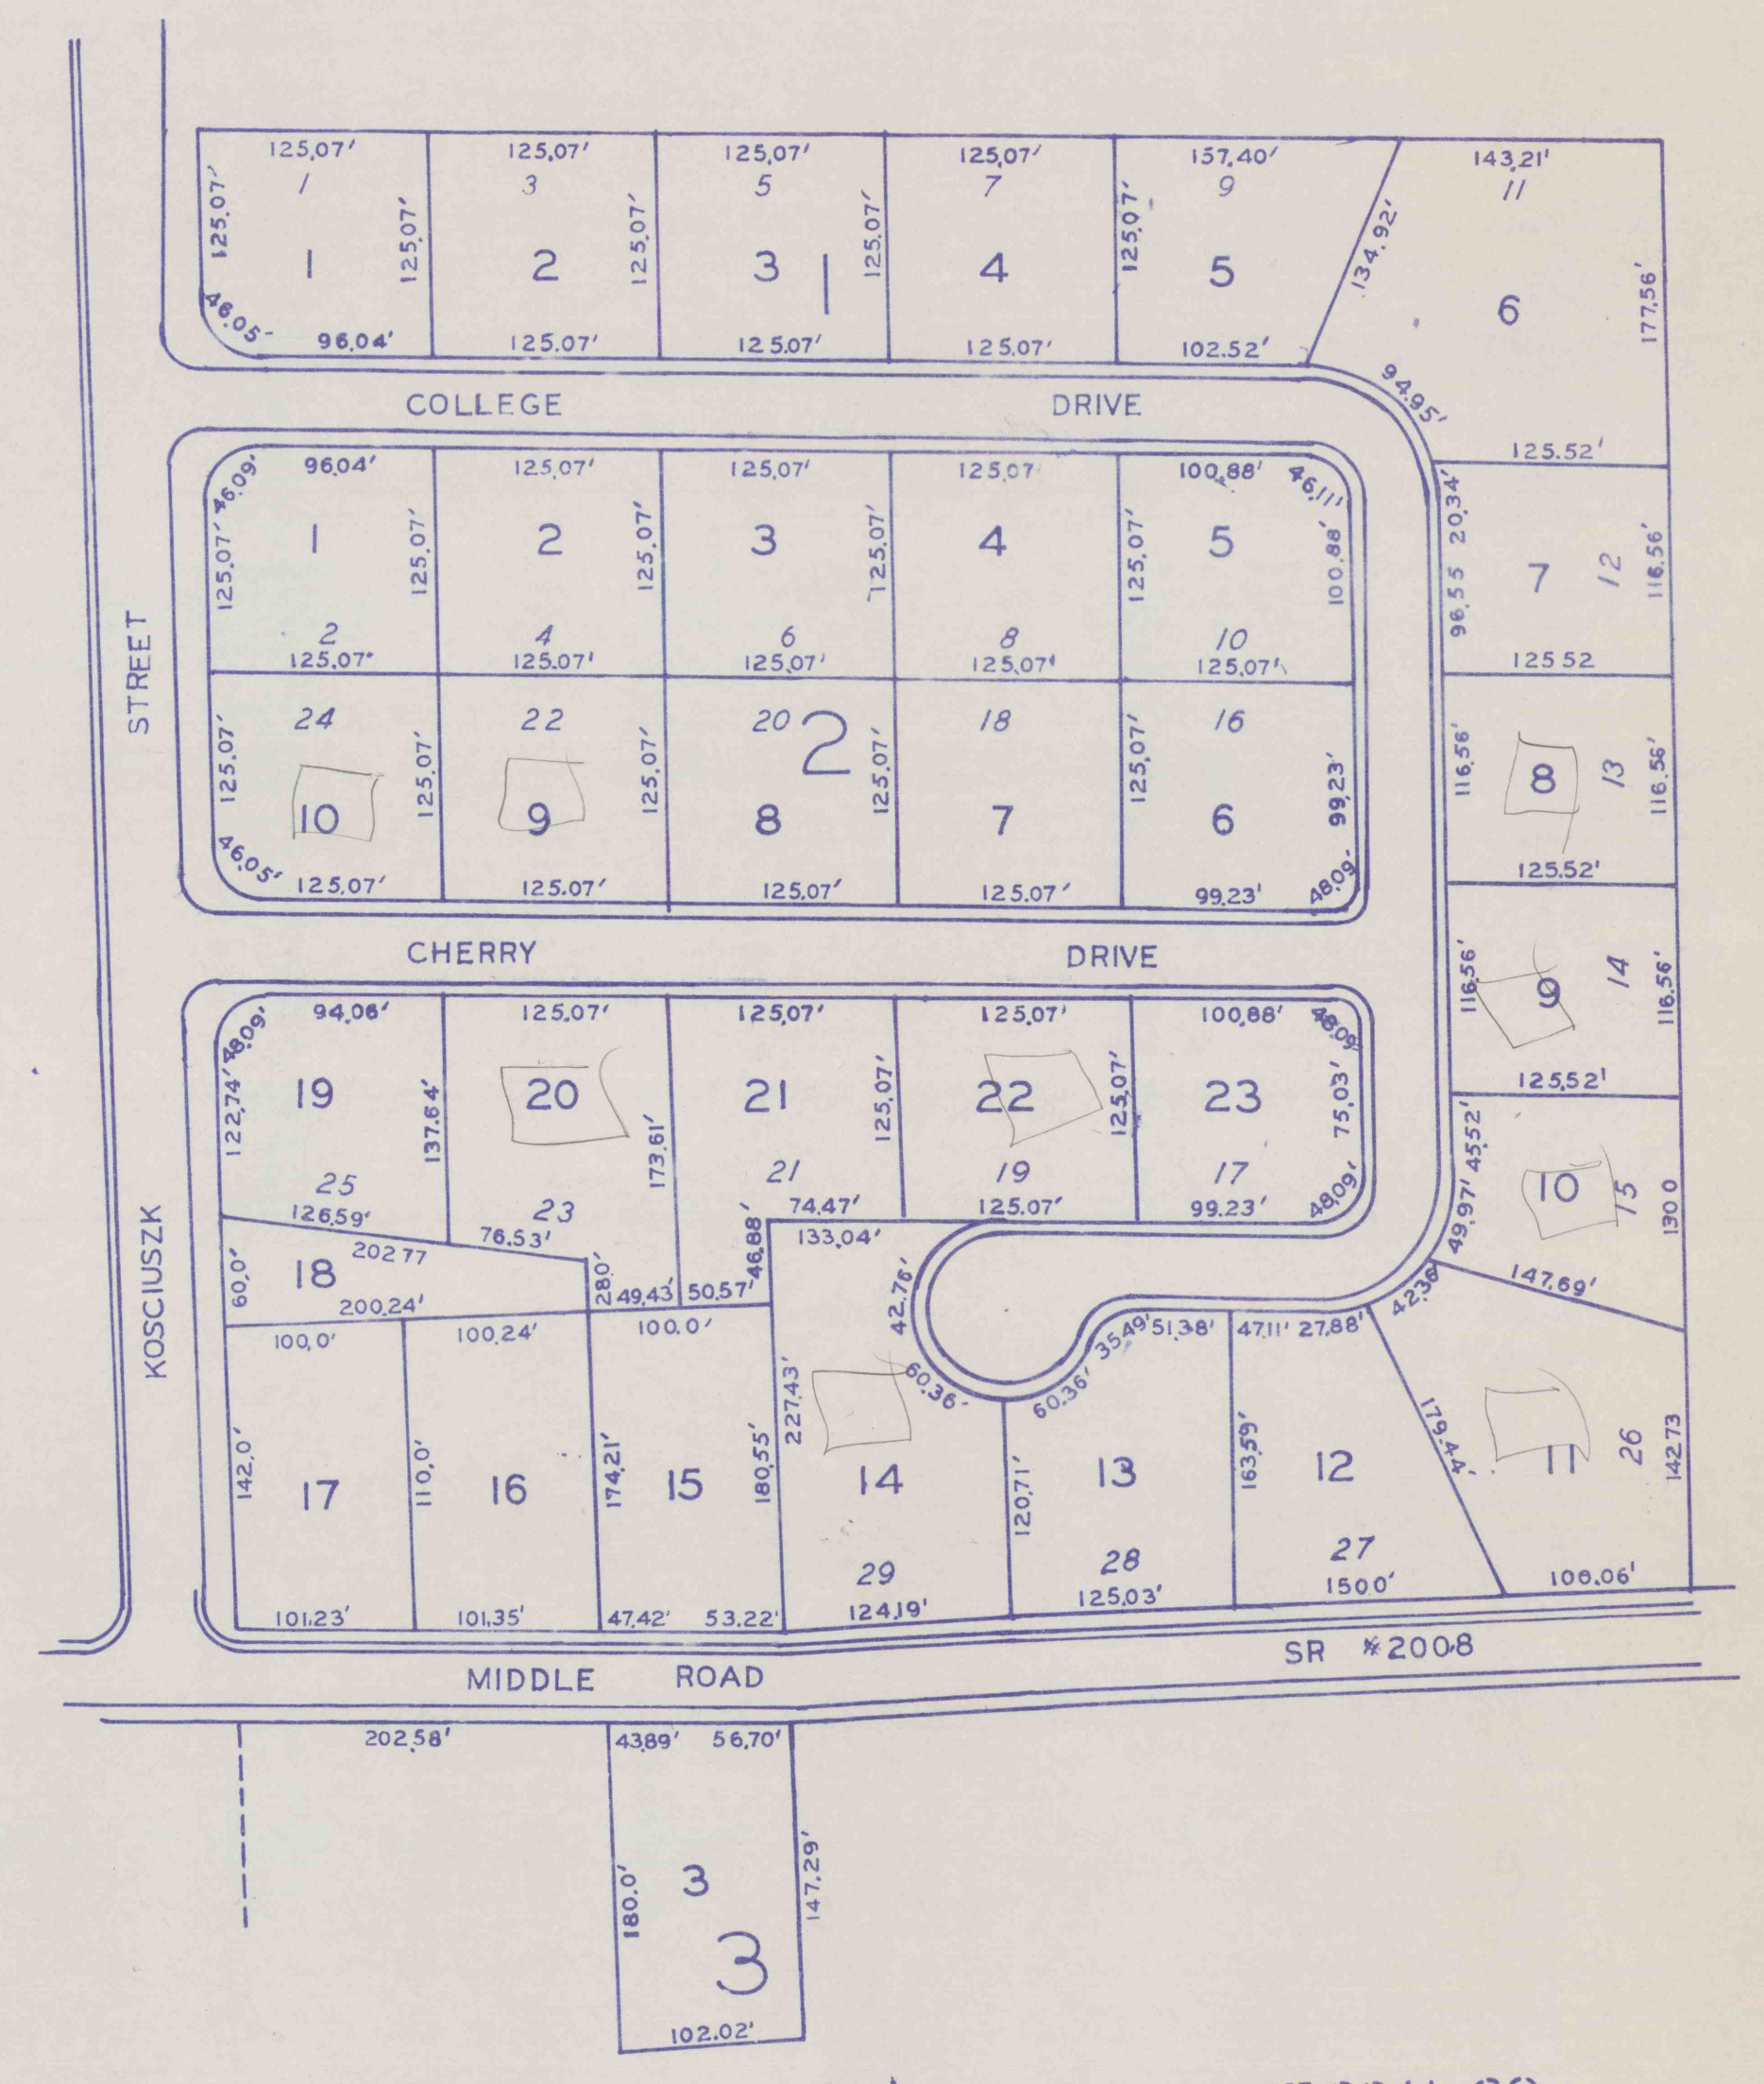

N/F LAND OF BLUE COAL CO.

THE COLLEGE HILL

NANTICOKE, CITY
LUZERNE COUNTY, PENNA.
ASSESSMENT EQUALIZATION PROJECT
SCALE 1"=100' MAP No. J-7 S-1

REVISED

555A