
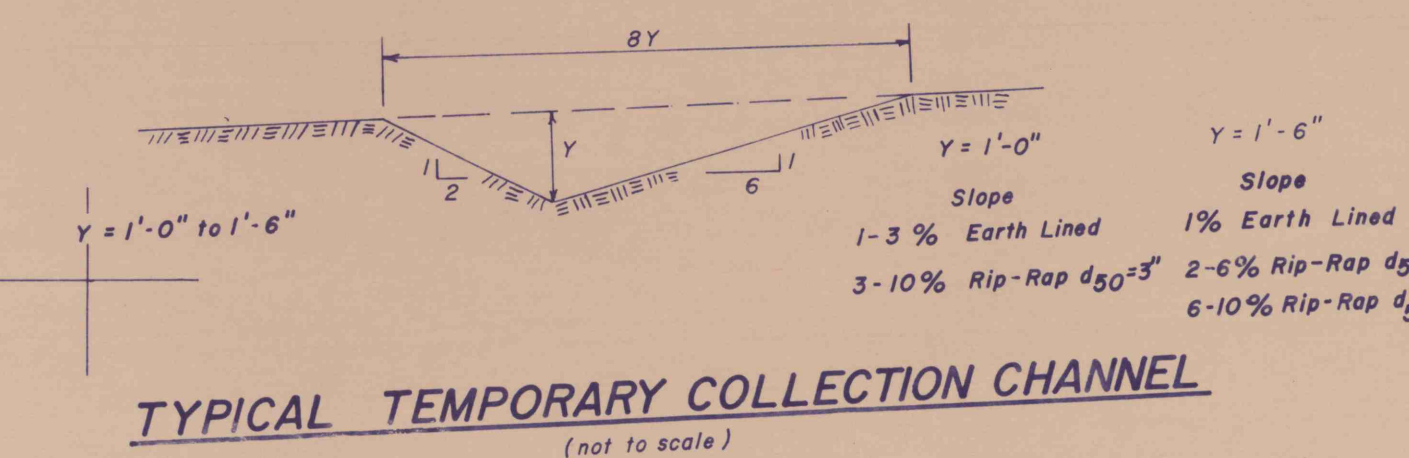
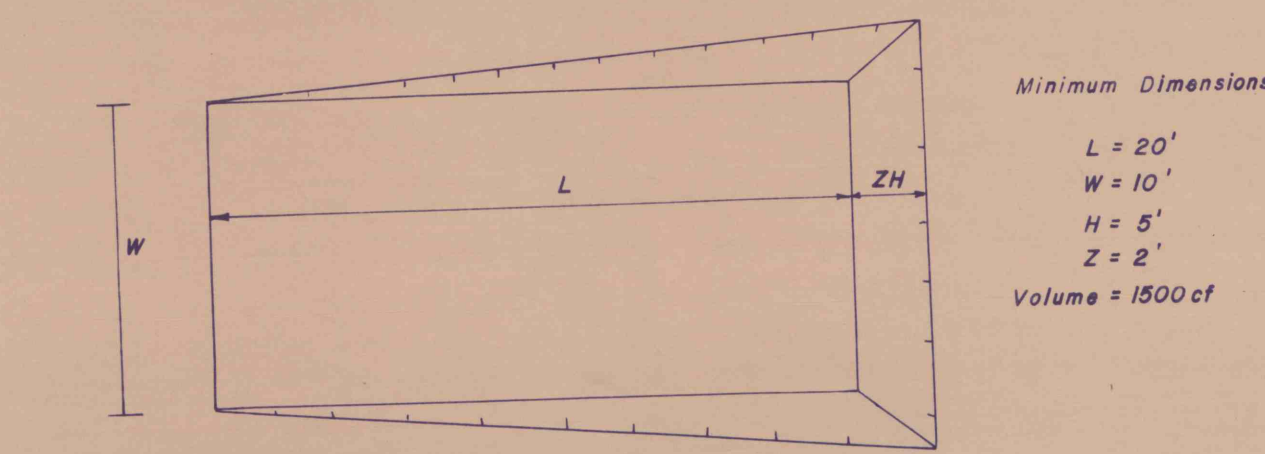
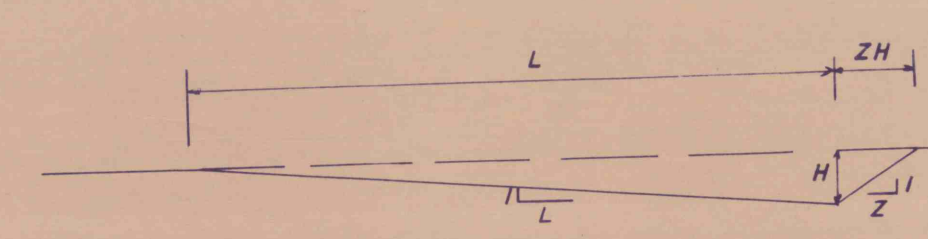
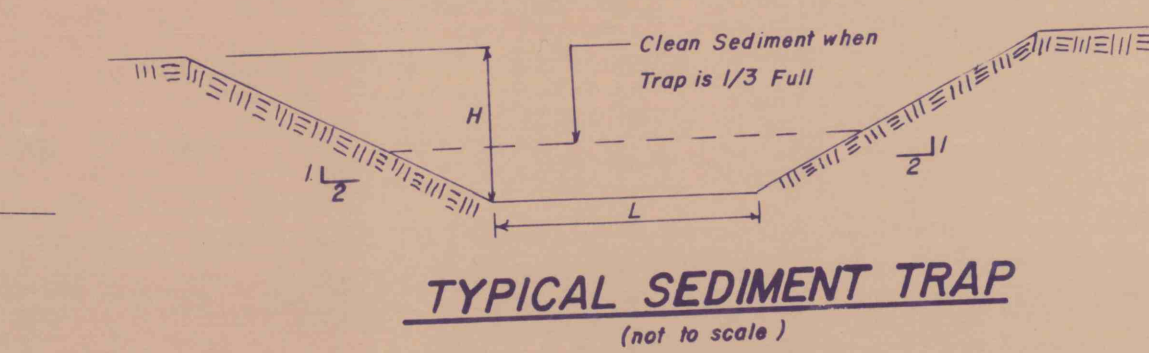
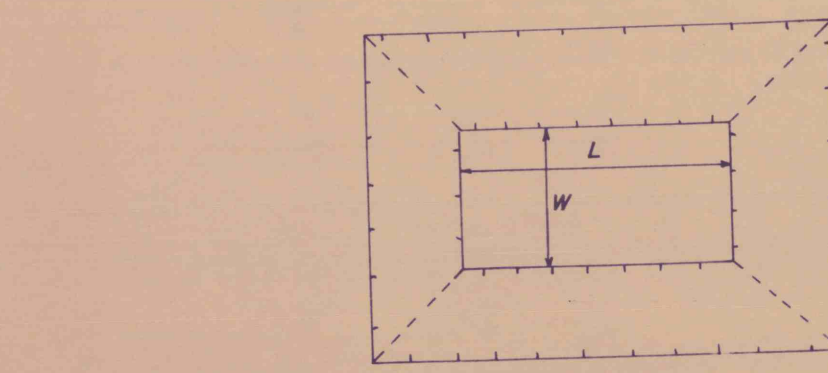
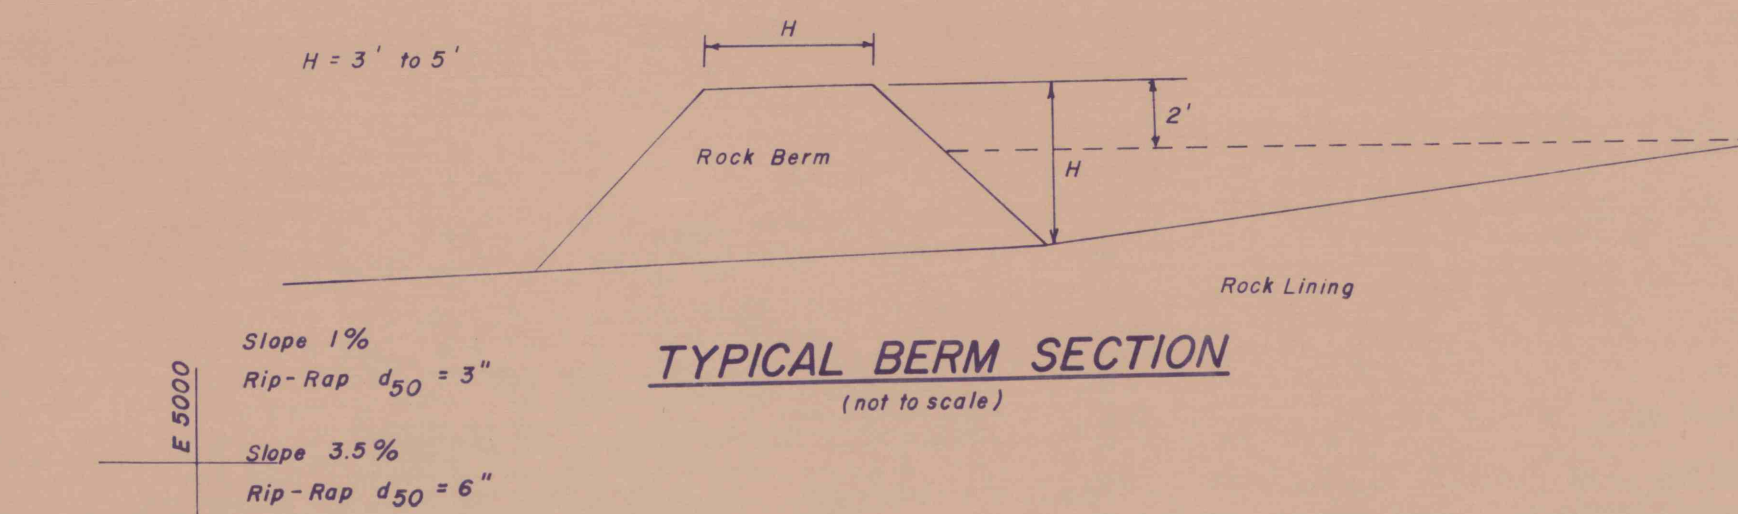


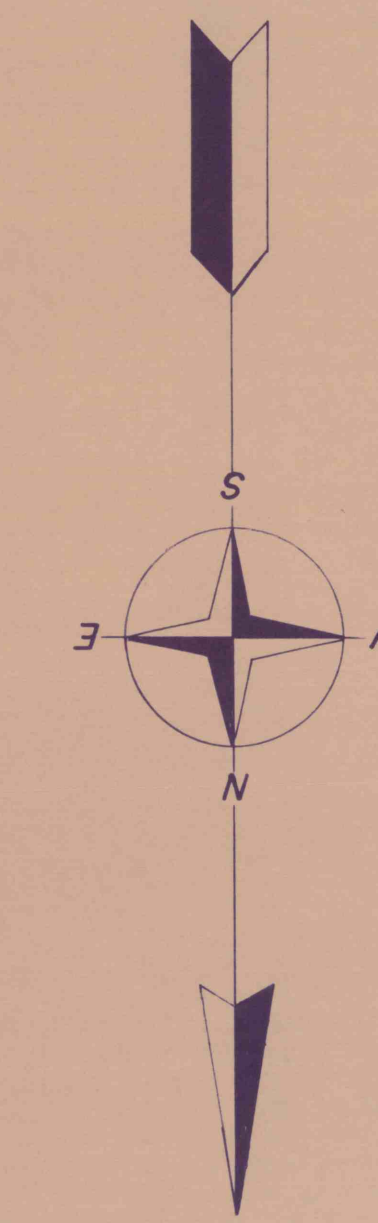

HUD, INC.
TRUESDALE BANK OPERATION
S.M.P. No. 40823205
(See Dwg. 8622-2 For Details)

LANDS OF HUD INC.

- EXISTING PERMIT BOUNDARY
- PROPOSED PERMIT BOUNDARY
- HUD INC. PROPERTY LINE
- EXISTING DRAINAGE DITCH
- EXISTING ROADS