
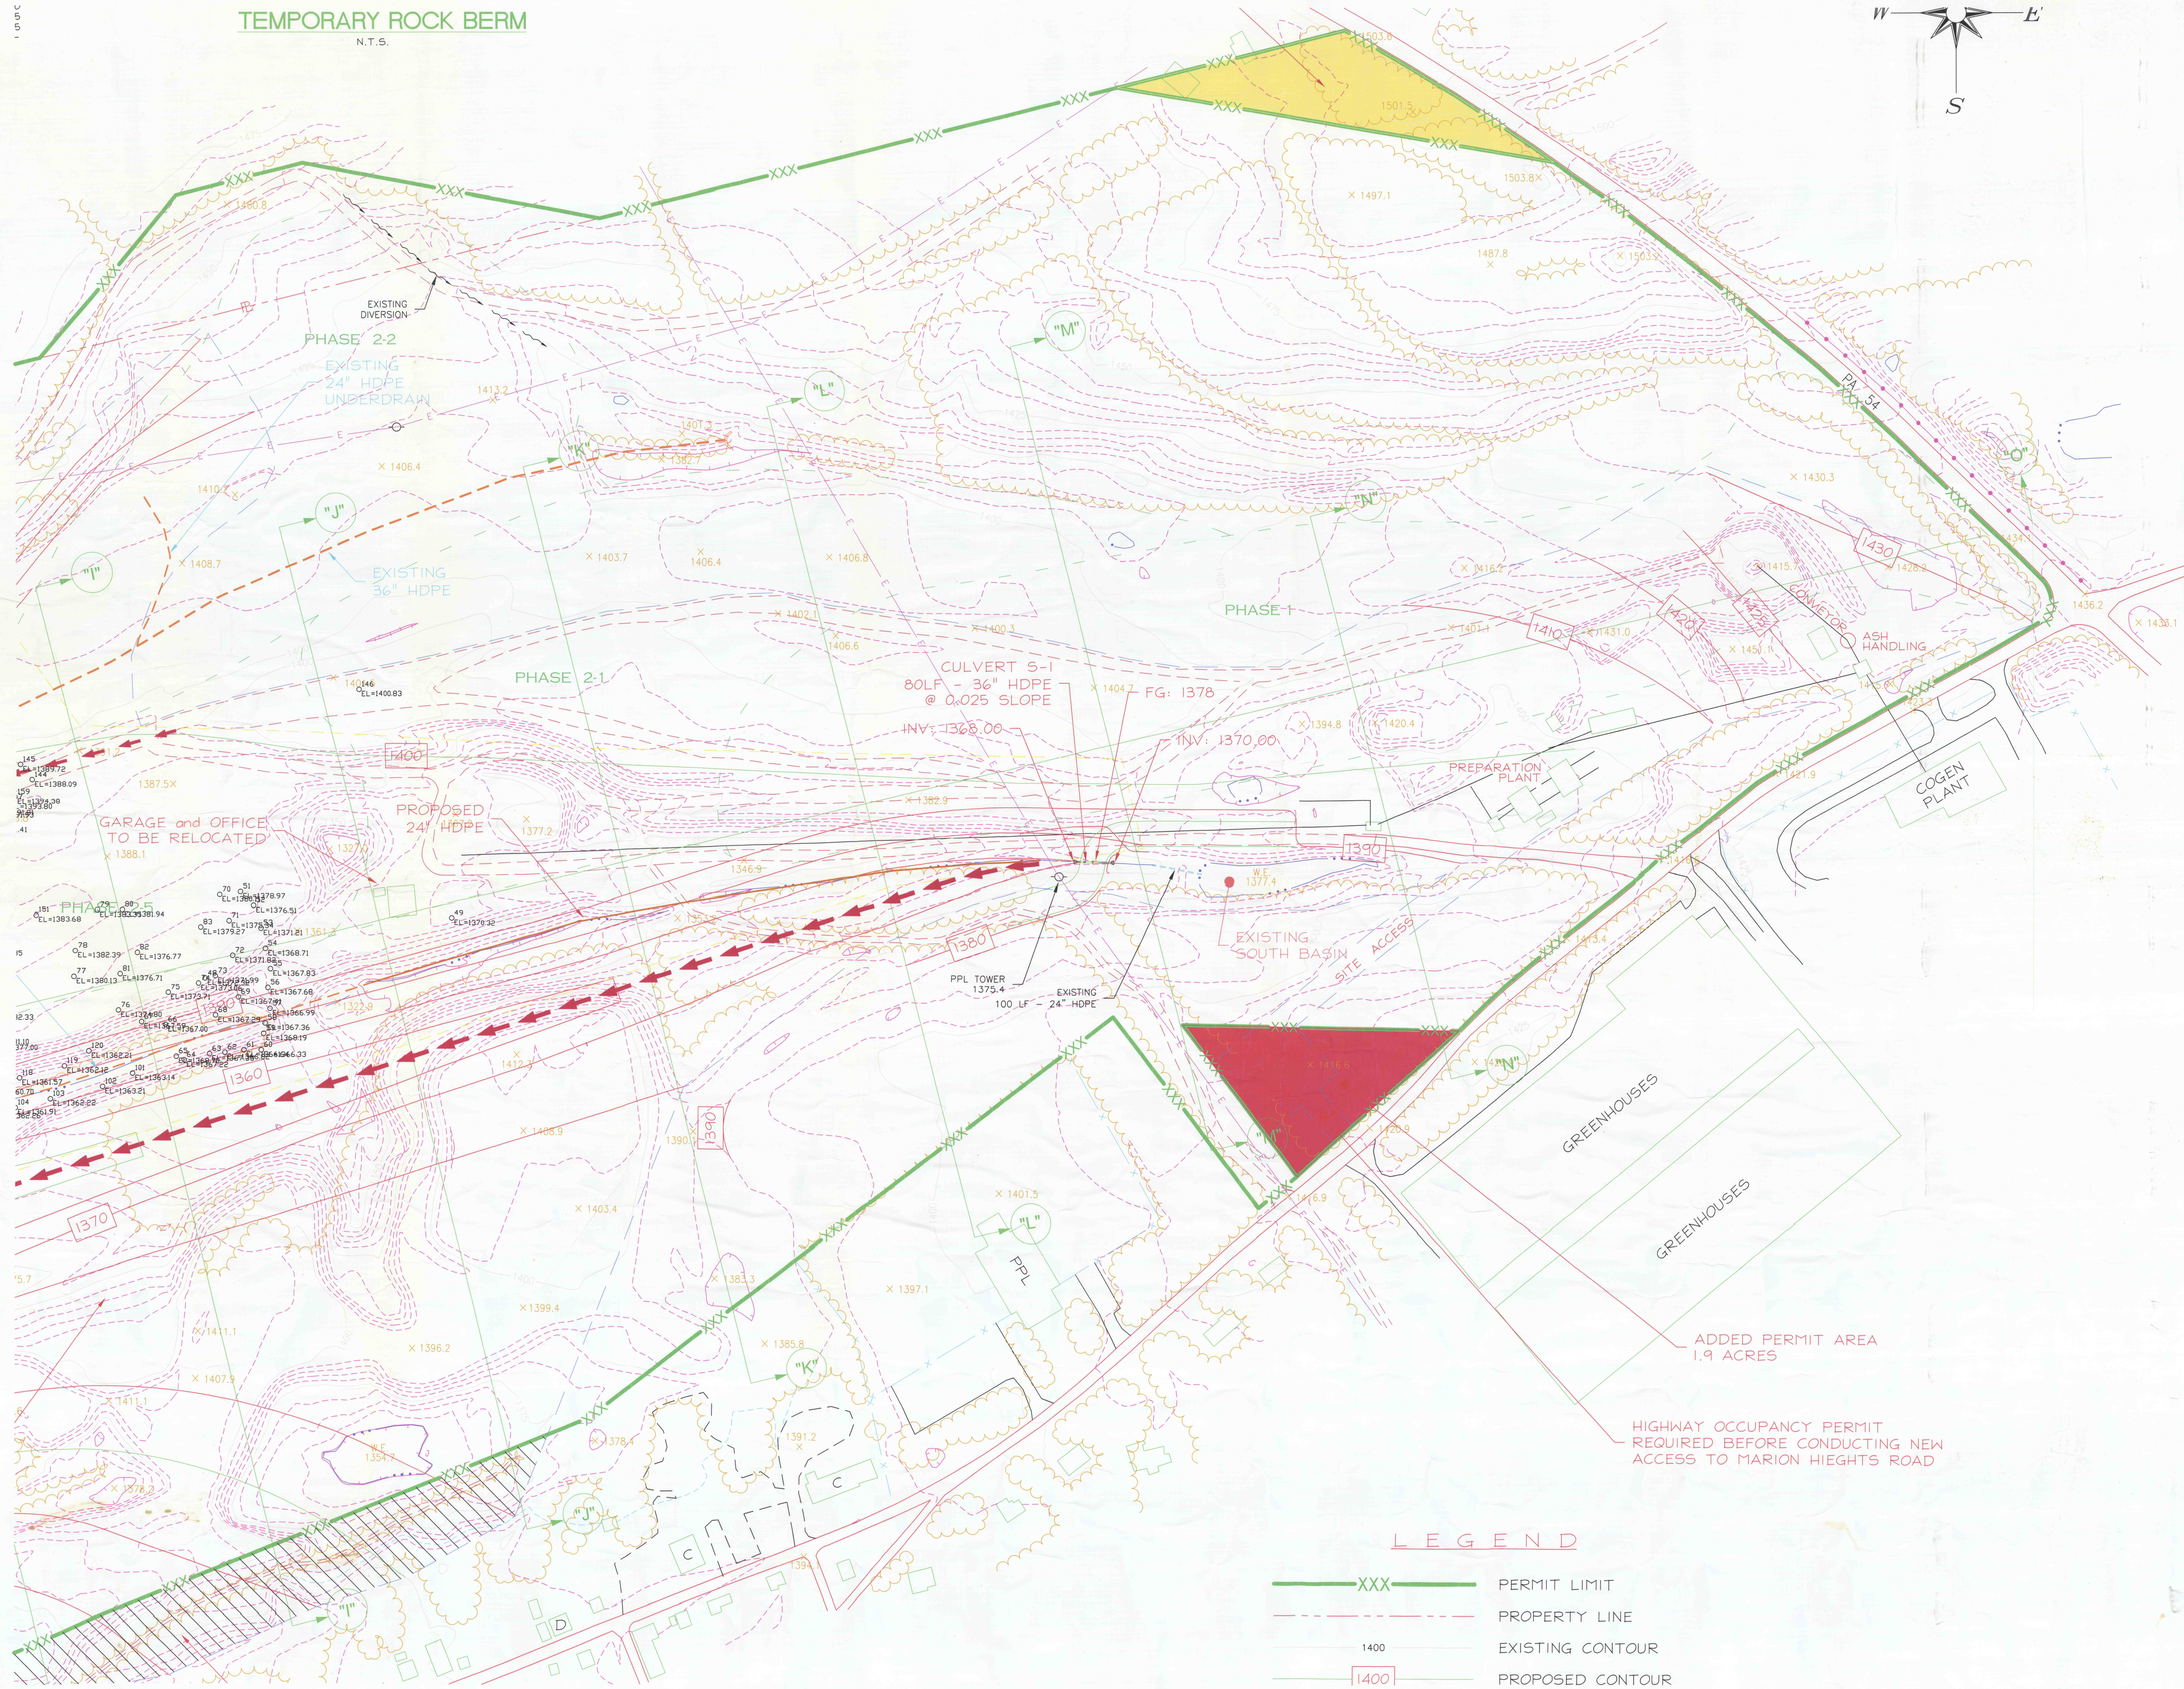


TEMPORARY ROCK BERM

N.T.S.

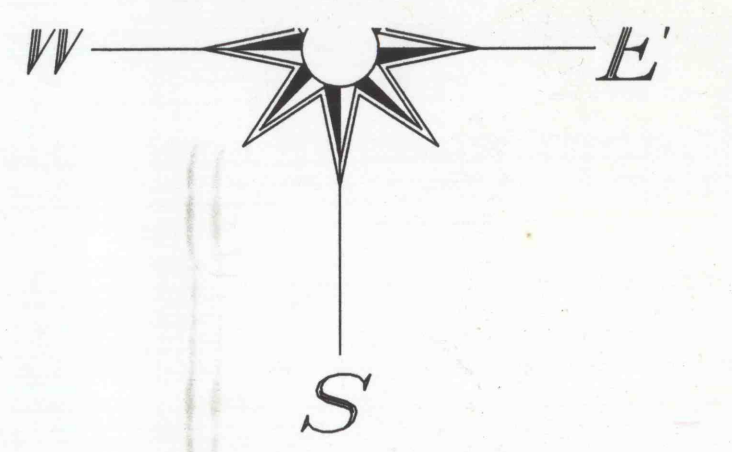

LEGEND

- XXX PERMIT LIMIT
- PROPERTY LINE
- 1400 EXISTING CONTOUR
- 1400 PROPOSED CONTOUR