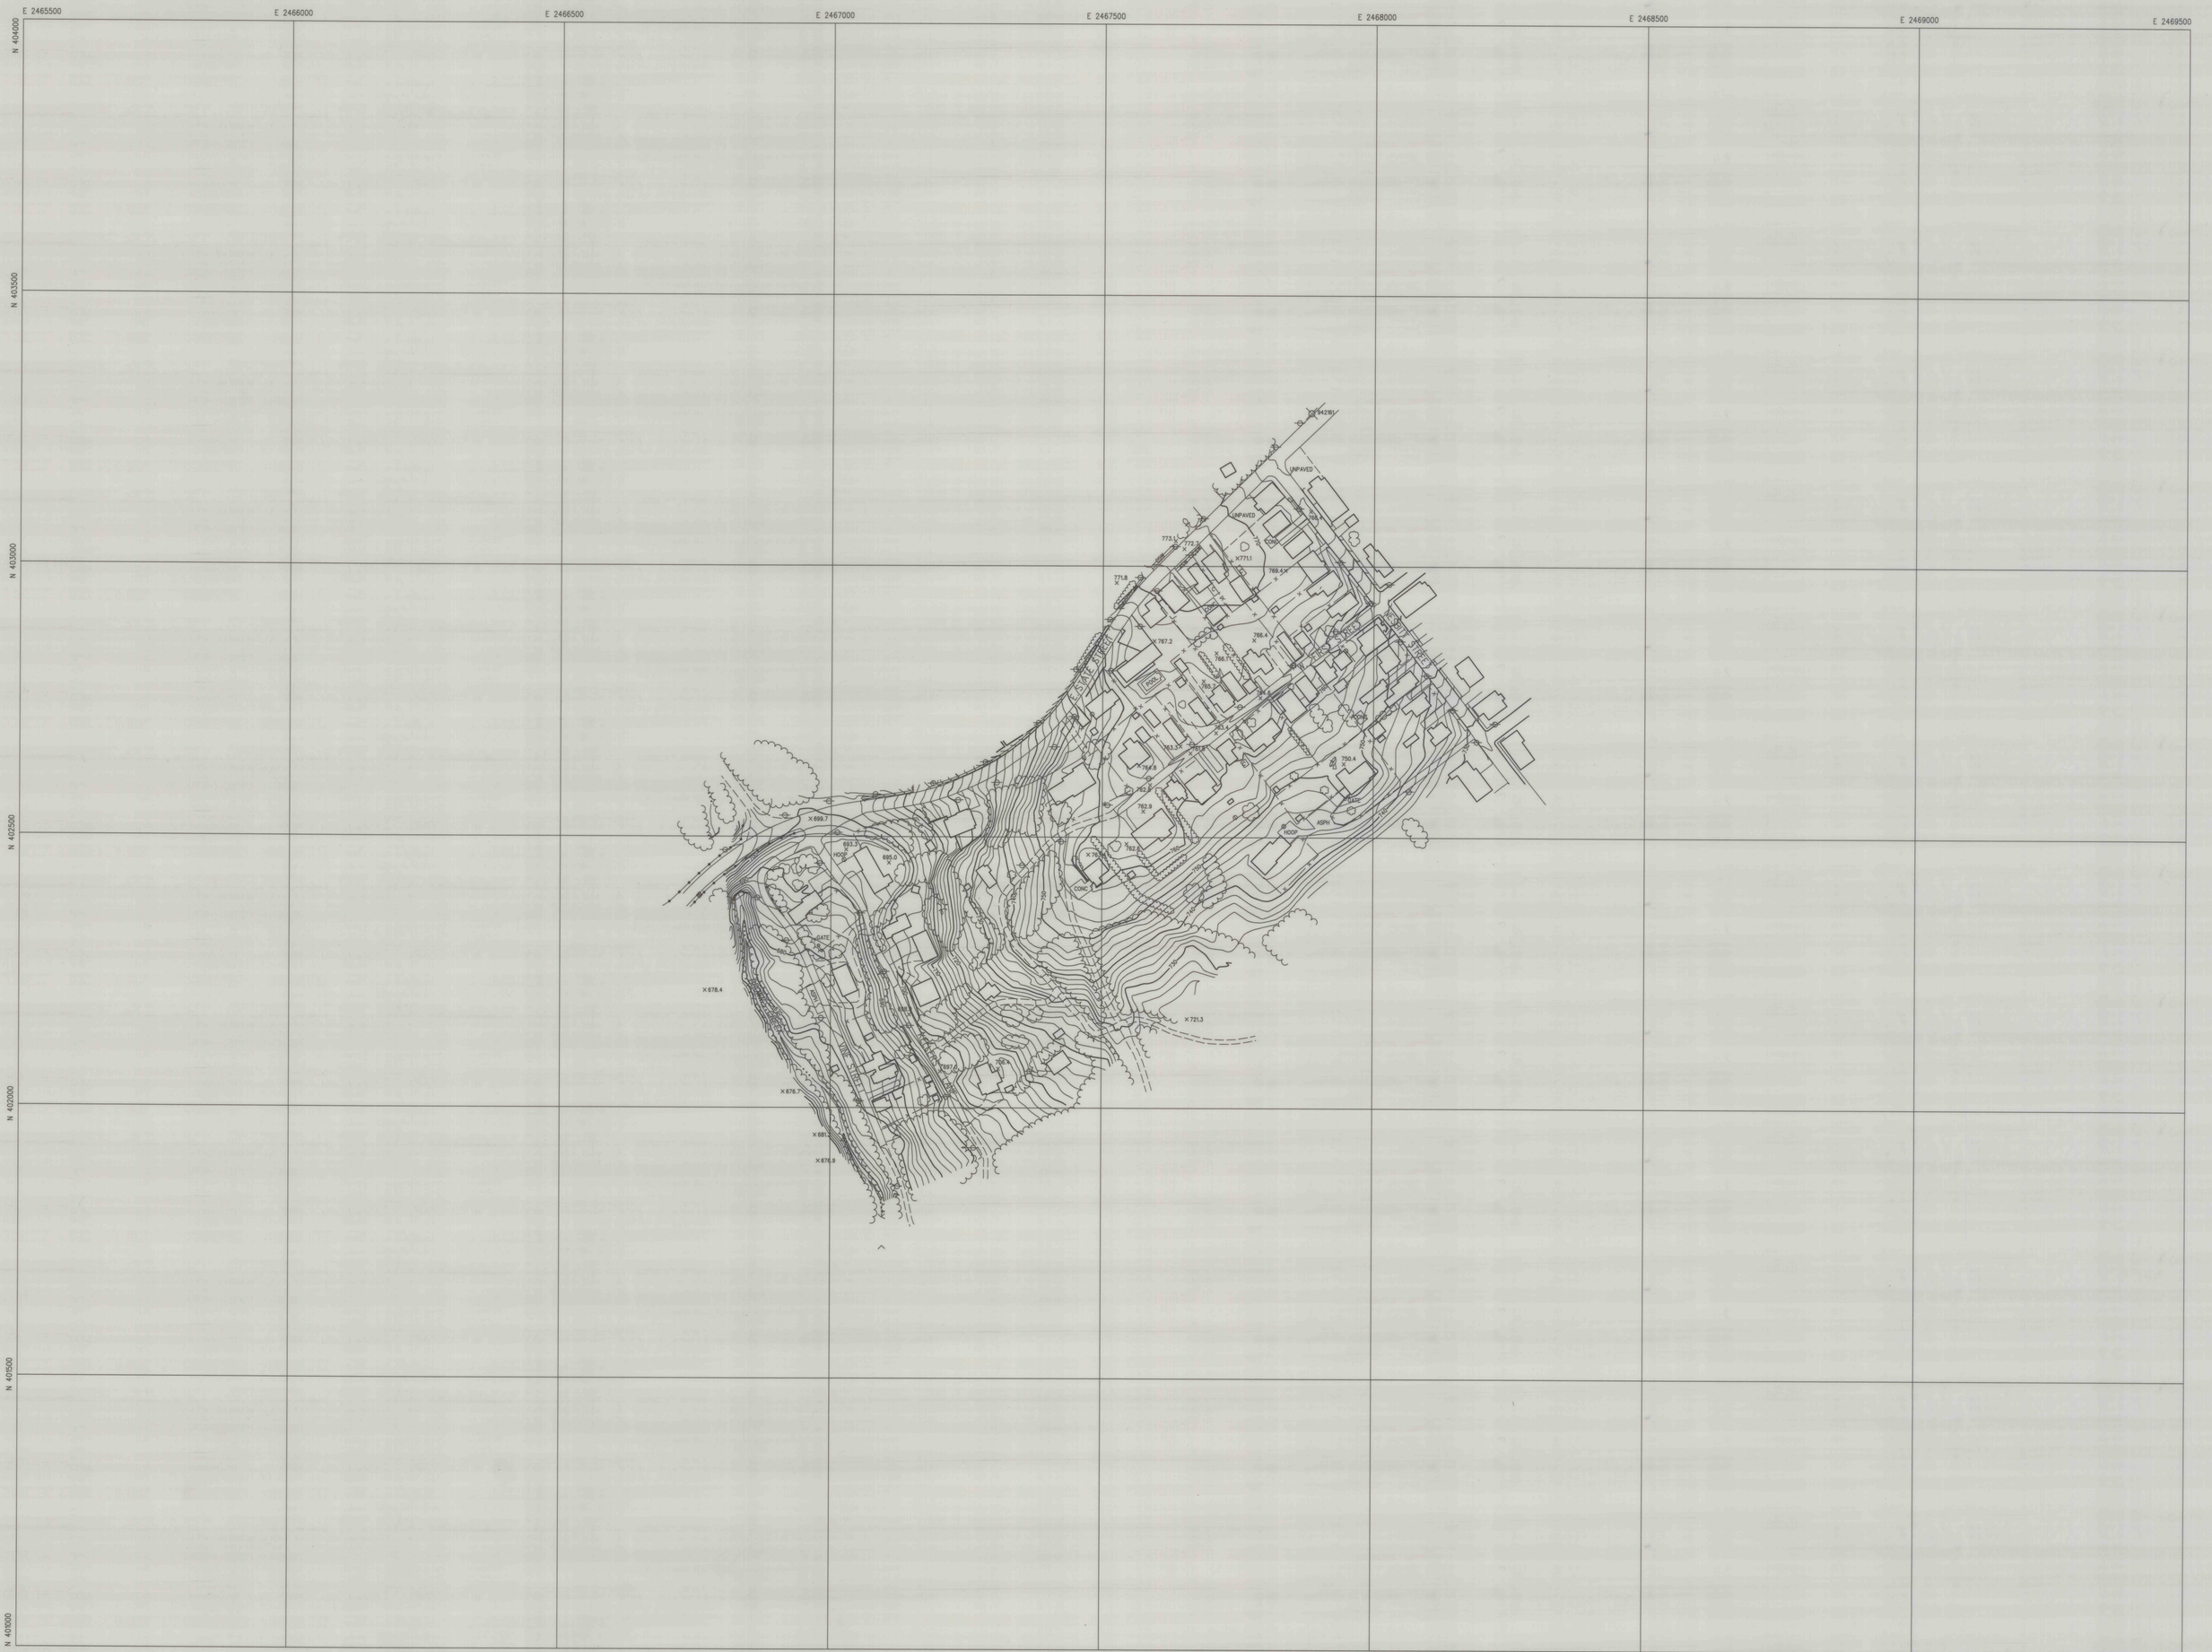

ASC

This map compiled by:
AIR SURVEY CORP.
STERLING, VIRGINIA
20166-6706

Dashed contours indicate that ground is partially obscured by vegetation or shadows. These areas may not meet standard accuracy and require field testing/completion.

Blank areas are totally obscured by vegetation or shadows.

FIRST STREET PROPERTY
LUZERNE COUNTY, PENNSYLVANIA

This mapping has been compiled in accordance with procedures that have been demonstrated to comply with the National Standard For Spatial Data Accuracy (NSSDA), for a target horizontal mapping scale of 1 inch = 100 feet and a specified contour interval of 2 feet.

0 100 200
SCALE: 1" = 100'
C.I. 2 feet

This map compiled by photogrammetric methods from aerial photography dated 4-11-95.
Grid based on Pennsylvania State Plane Coordinate System South Zone NAD 1983.
Vertical datum based on NGS Mean Sea Level