
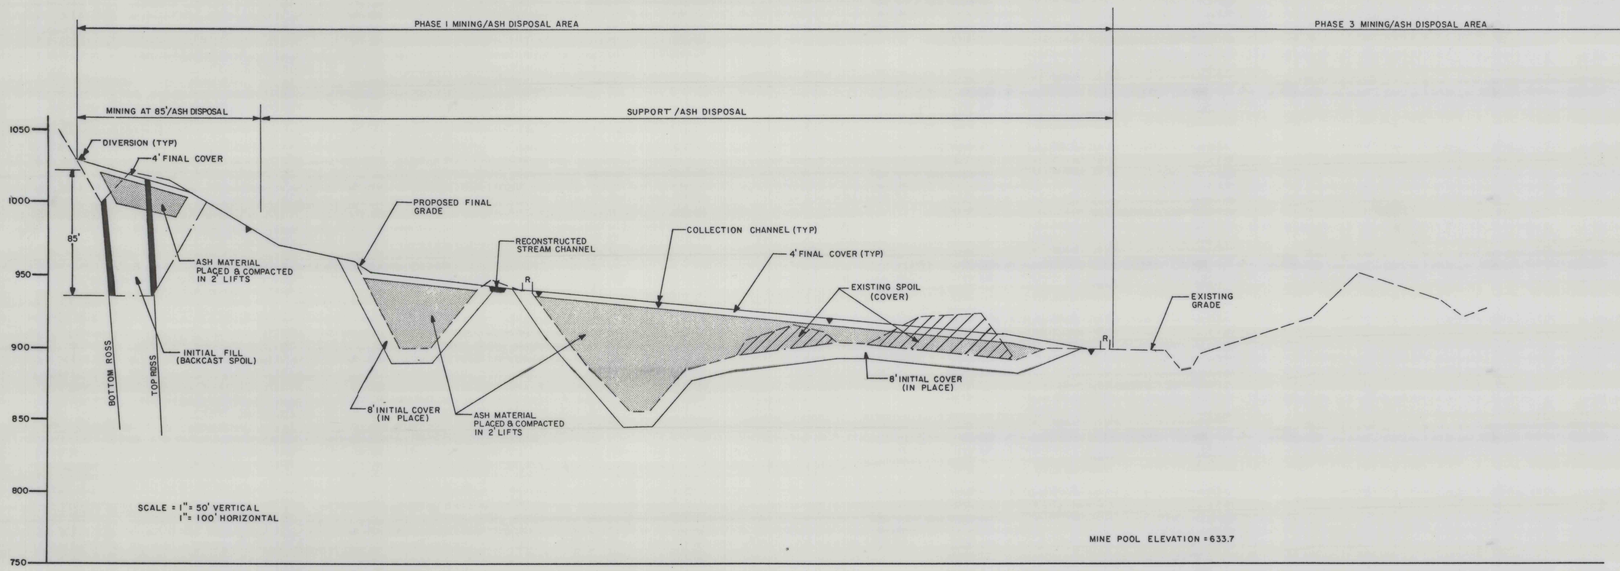


SECTION LINE 9½
LOOKING WEST

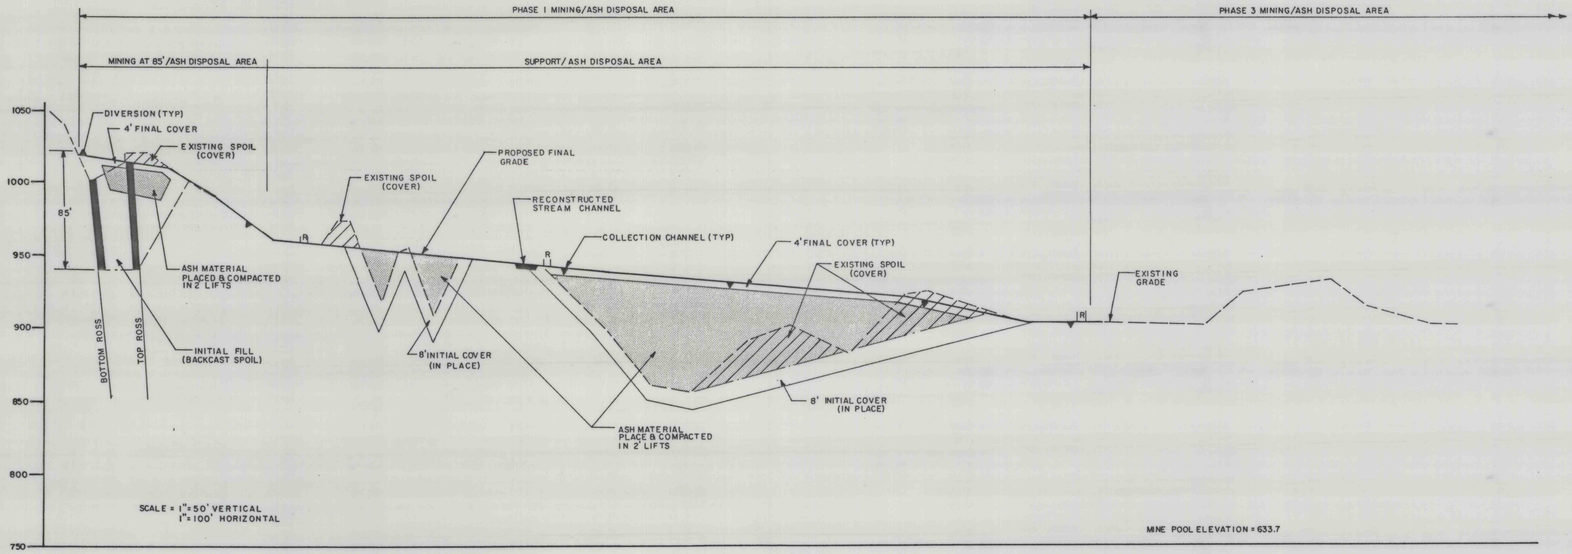

SECTION LINE 9
LOOKING WEST

REVISION	DATE	DESCRIPTION	BY

SUSQUEHANNA COAL COMPANY

GLEN LYON PERMIT

NEWPORT TOWNSHIP — LUZERNE COUNTY, PA.

WJP Engineers
Pottsville, PA 17901
Telephone (717) 622-4550

EXHIBIT 25.11.C PHASE 1
ASH DISPOSAL AREA-CROSS SECTION

DATE 06/25/92
SCALE NOTED
DRAWN BY R.W.F
APPROVED BY W.J.P.
DRAWING NO. 8936-5
SHEET NO. 3 OF 4

APPD 10/22

151403
PRECISION ART & PHOTO - BERWICK, PA.