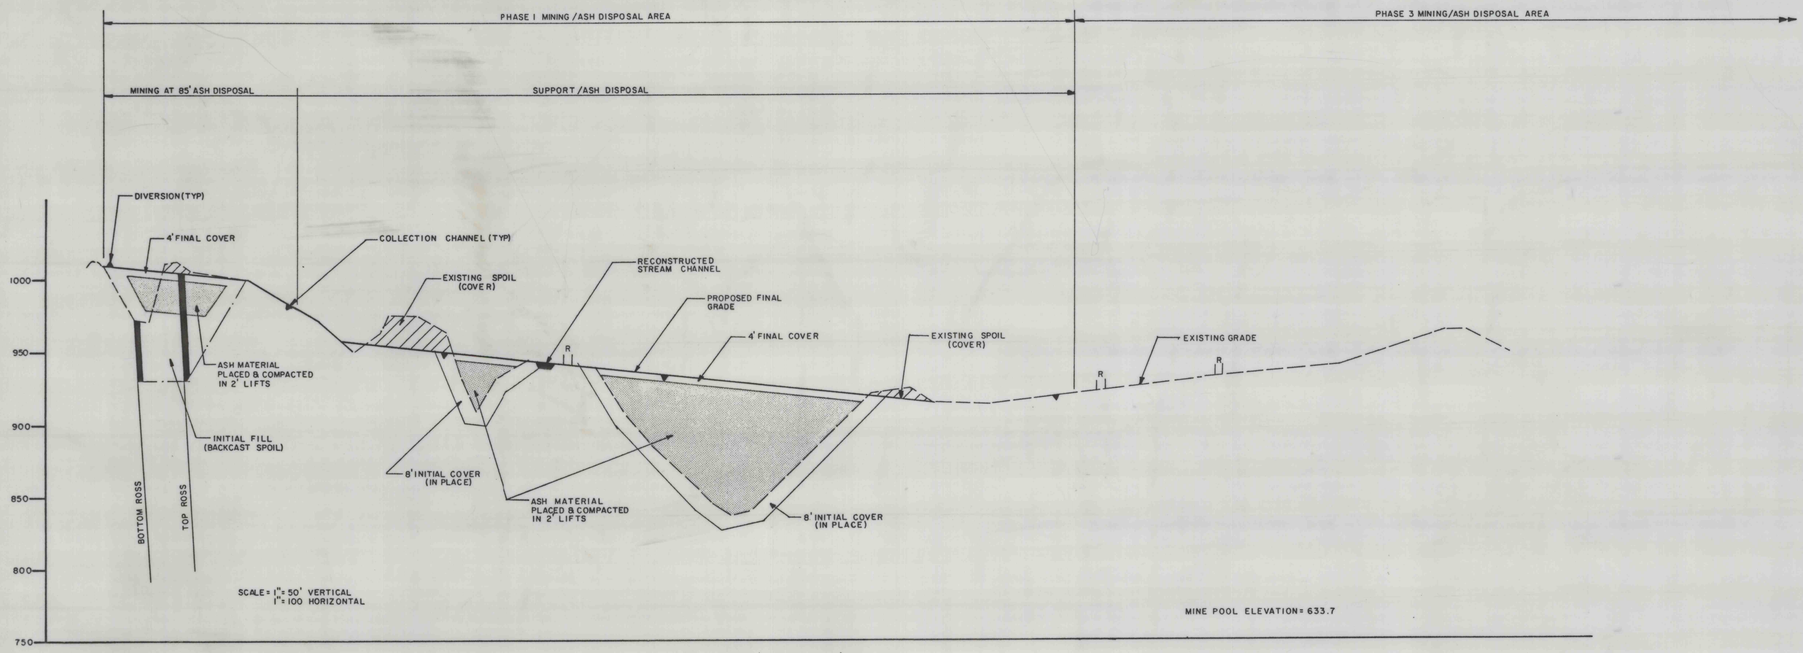

SECTION LINE 10½
LOOKING WEST

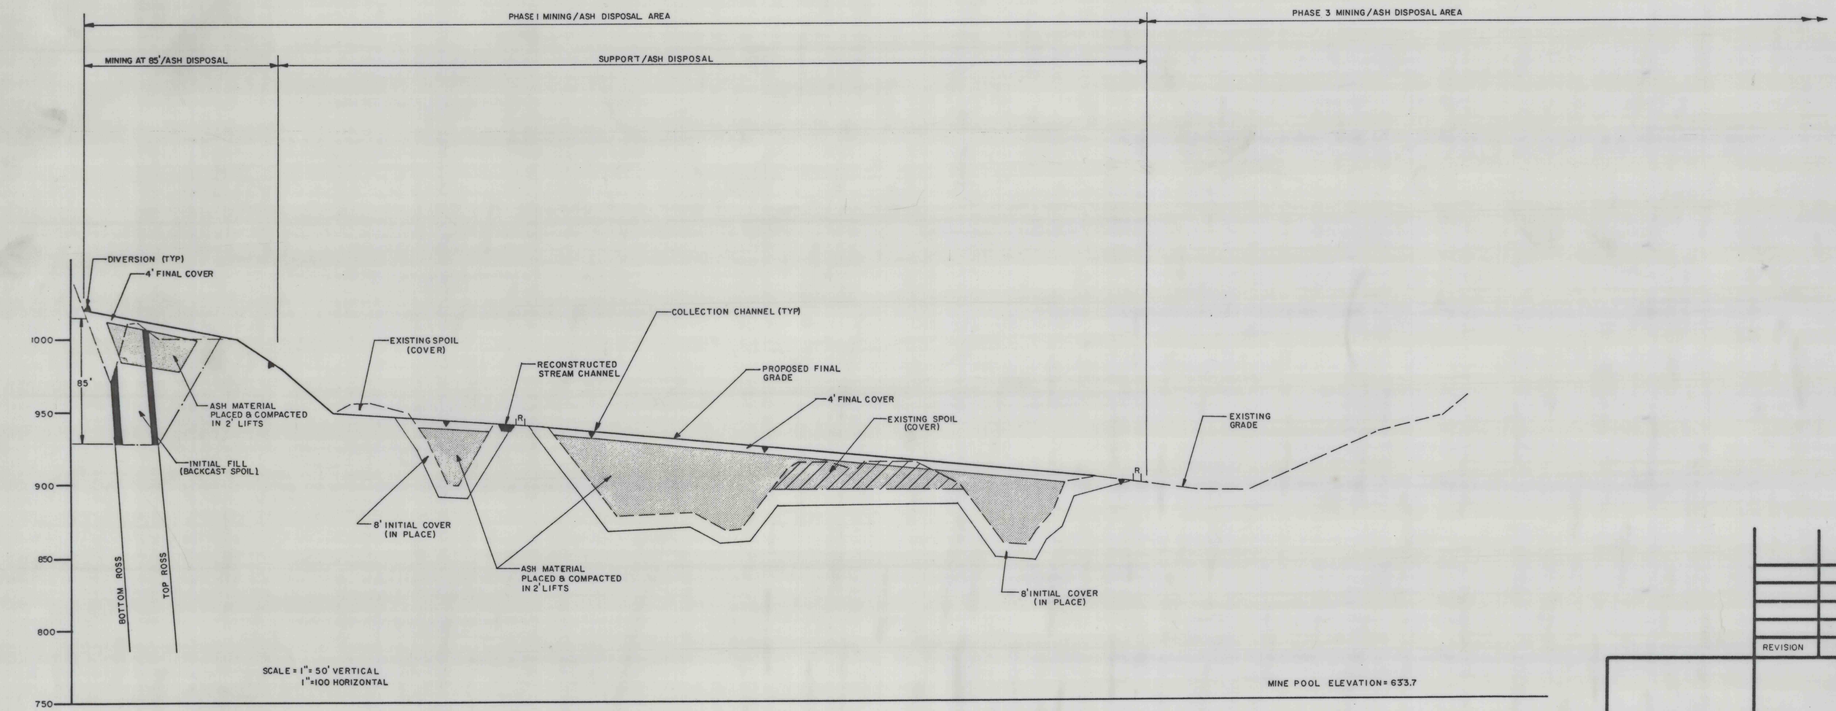

SECTION LINE 10
LOOKING WEST

REVISION	DATE	DESCRIPTION	BY

SUSQUEHANNA COAL COMPANY

GLEN LYON PERMIT

NEWPORT TOWNSHIP LUZERNE COUNTY, PA.

WJP Engineers
Pottsville, PA 17901
Telephone (717) 622-4550

EXHIBIT 25.11.C PHASE 1
ASH DISPOSAL AREA-CROSS SECTION

DATE 06/24/92
SCALE NOTED
DRAWN BY R. W. F.
APPROVED BY W. J. P.
DRAWING NO. 8936-5
SHEET NO. 4 OF 4

161402
PRECISION ART & PHOTO - BERWICK, PA.