
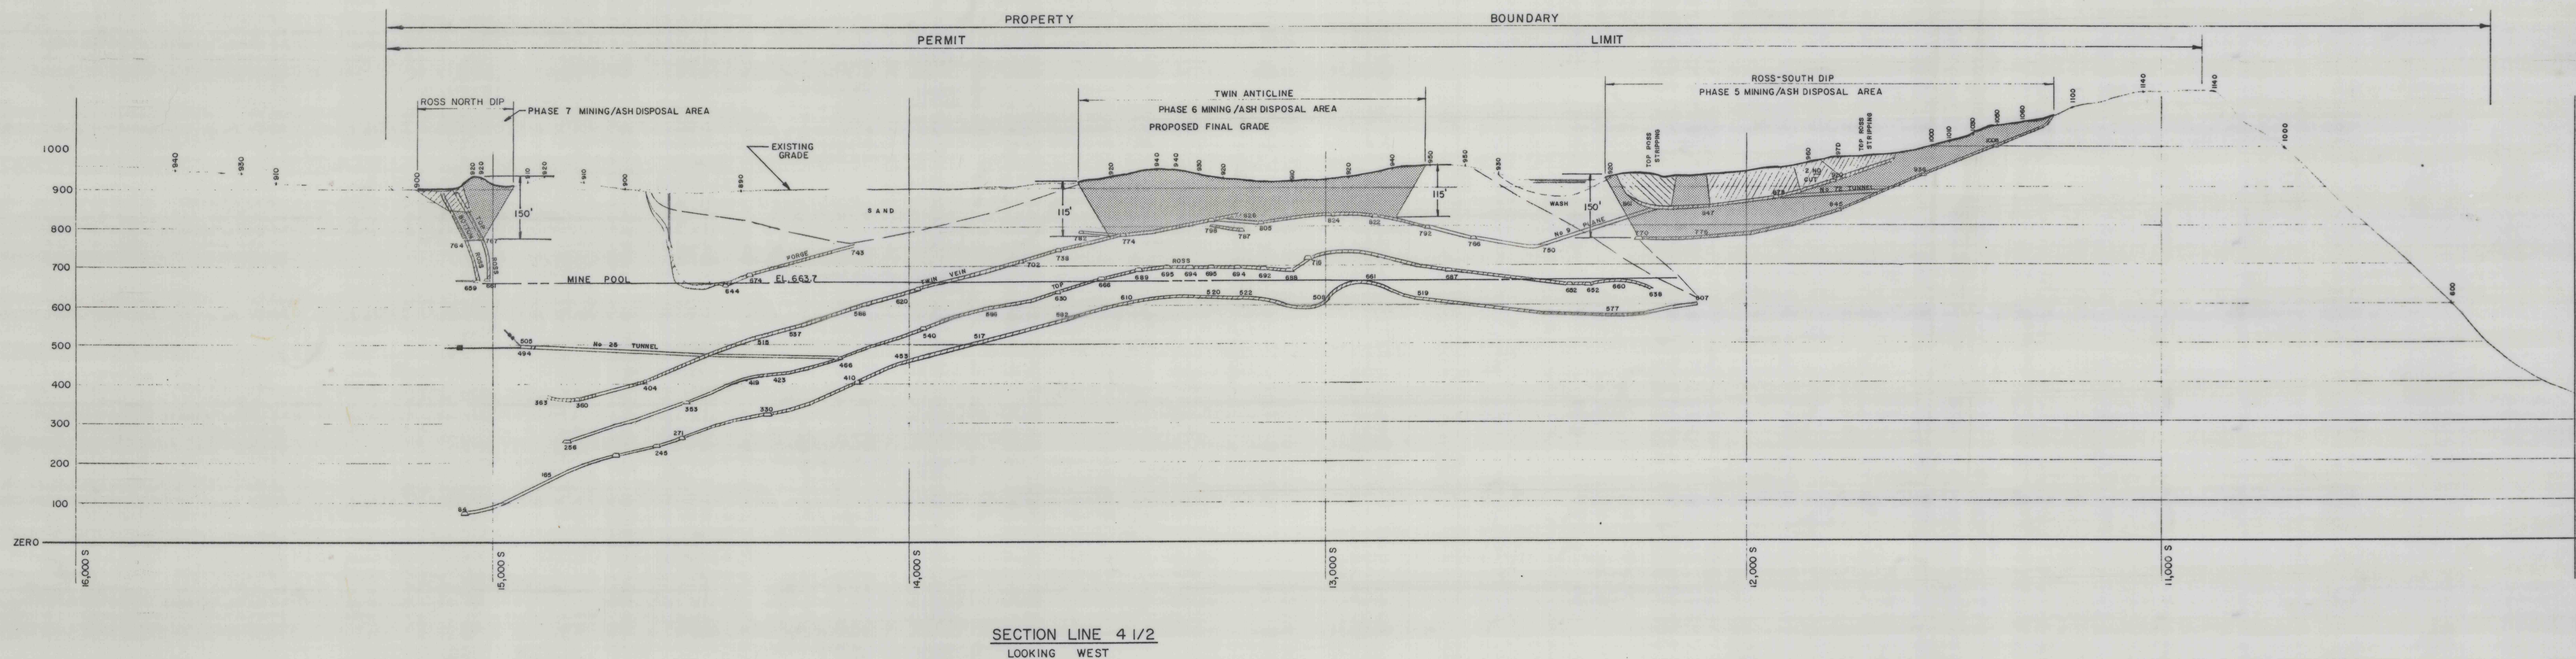


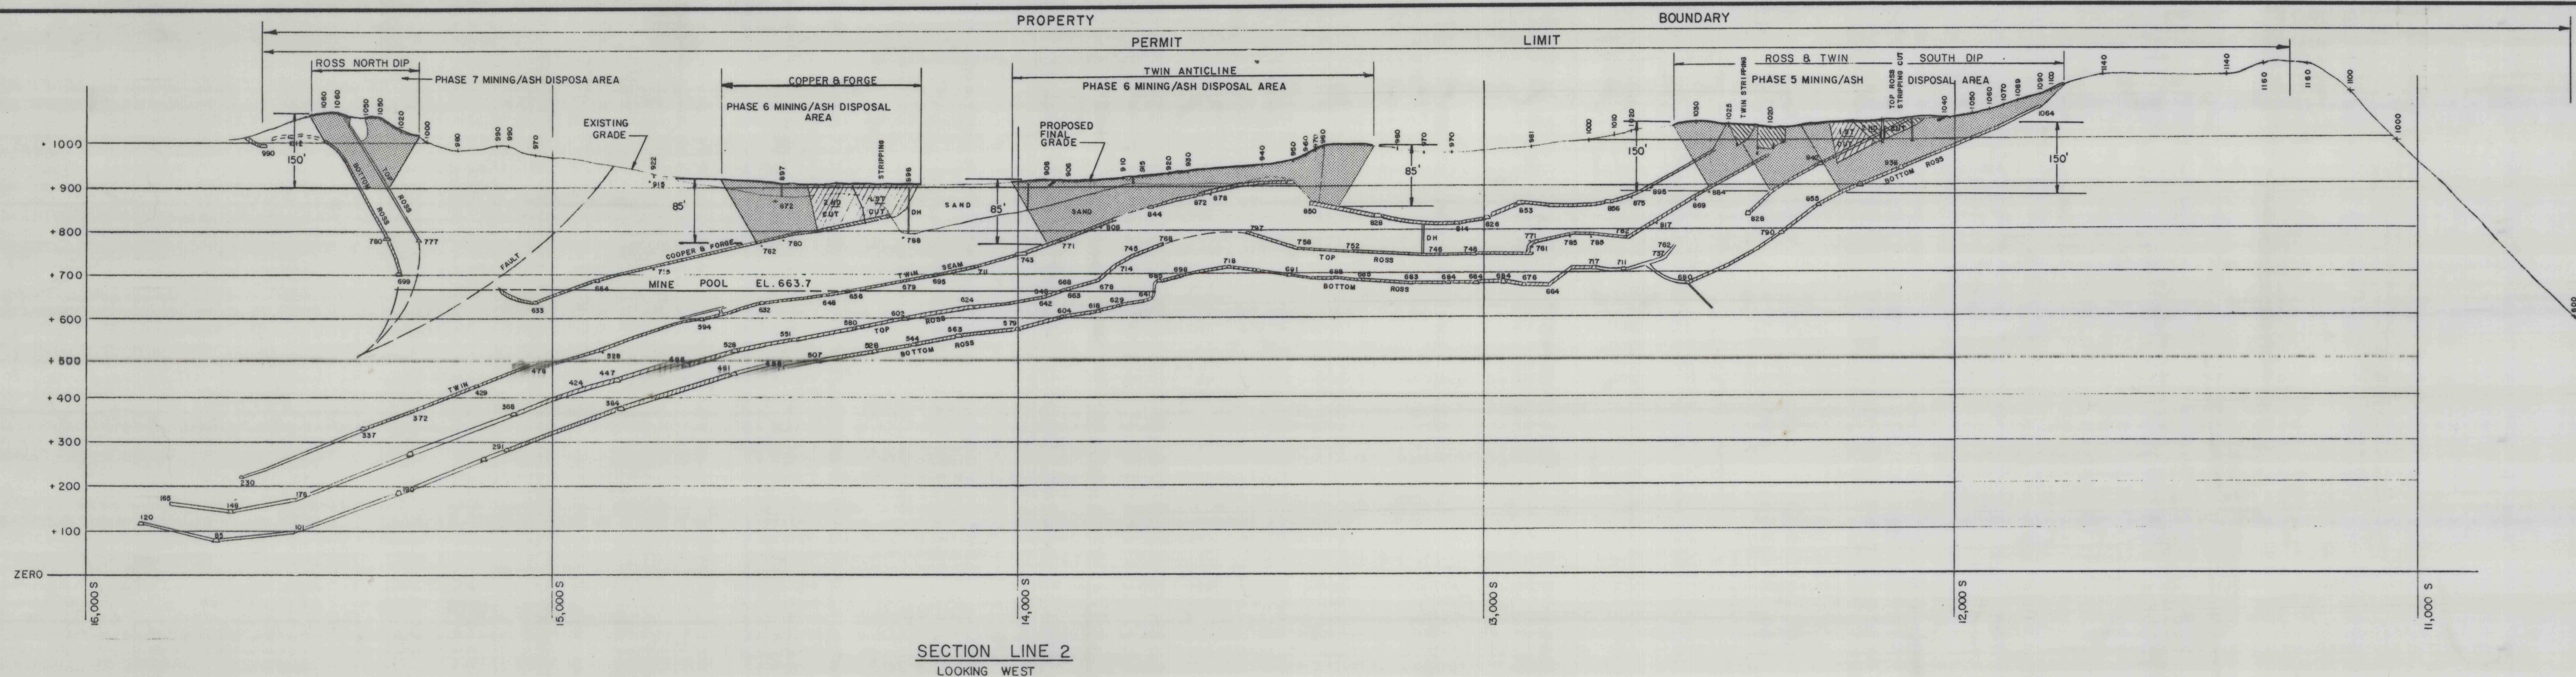

LEGEND

- PREVIOUS STRIP PIT
- PROPOSED STRIP PIT SHOWN TO MAXIMUM DEPTH

GLEN LYON MINE POOL - MAX. ELEV. 663.7

REVISION	DATE	DESCRIPTION	BY
1	6/24/92	GENERAL REVISION	R.W.F.
SUSQUEHANNA COAL COMPANY			
GLEN LYON PERMIT			
NEWPORT TOWNSHIP		LUZERNE COUNTY, PA	
WJP Engineers		Pottsville, PA 17901	
EXHIBIT 9.2-OVERALL CROSS SECTION		SHEET NO. 2 OF 9	