


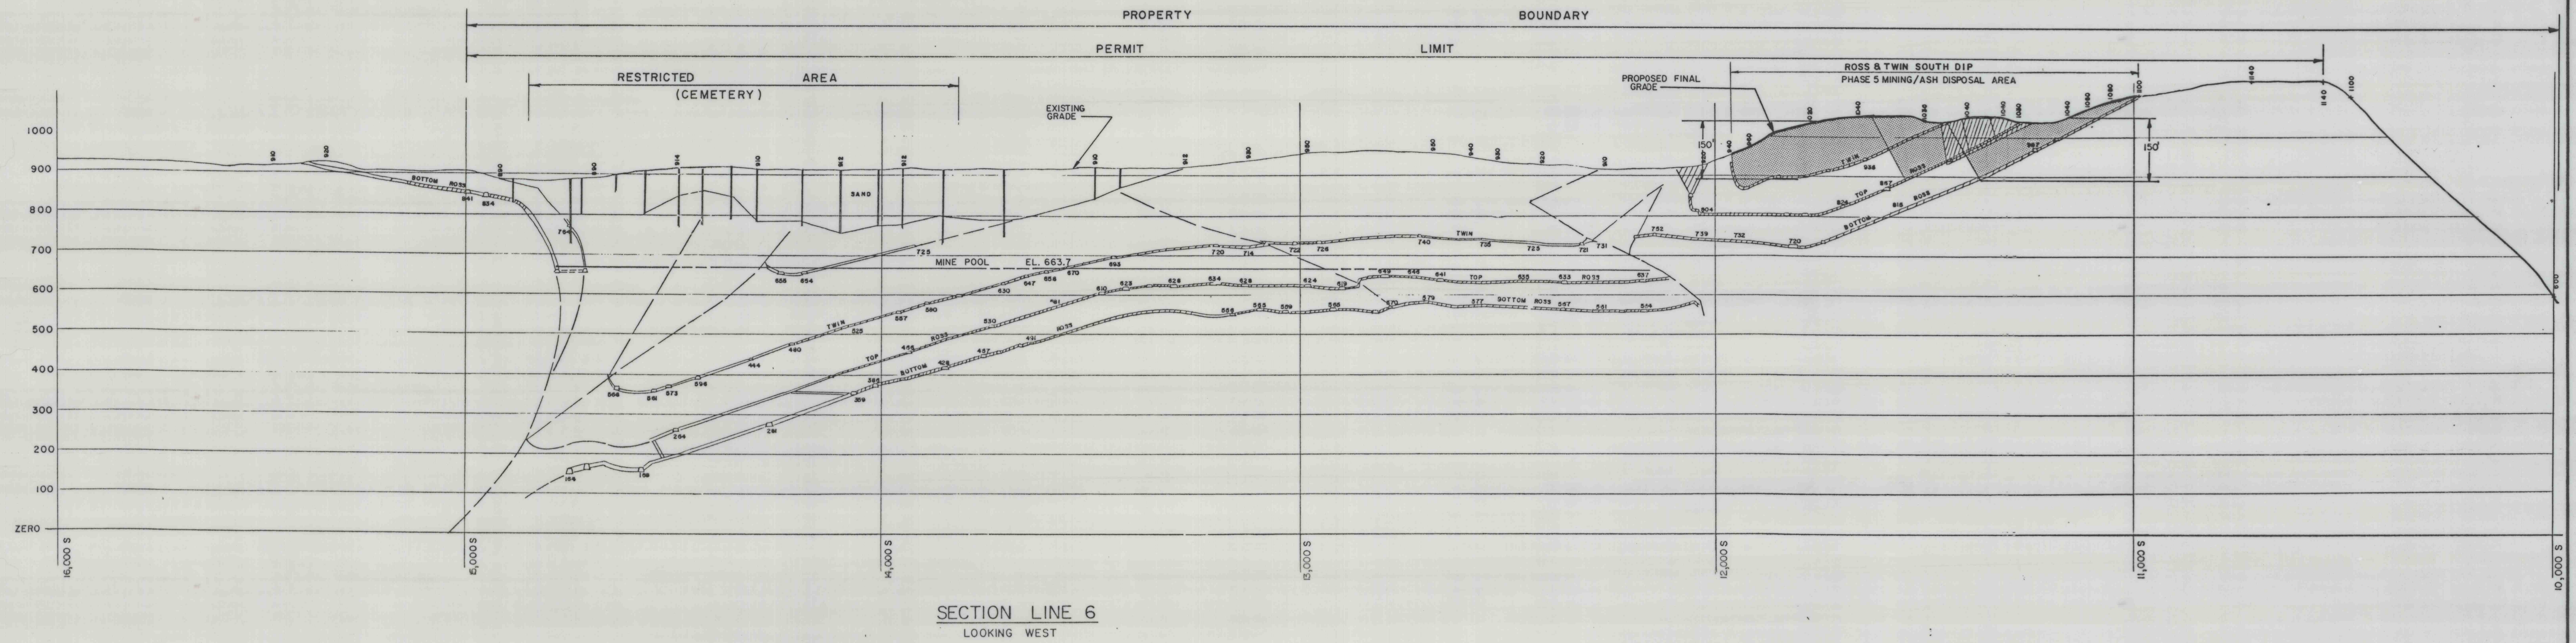

LEGEND

-  PREVIOUS STRIP PIT
-  PROPOSED STRIP PIT SHOWN TO MAXIMUM DEPTH

GLEN LYON MINE POOL - MAX. ELEV.: 663.7

1	6/24/92	GENERAL REVISION		R.W.F.
REVISION	DATE	DESCRIPTION		BY

PP10-002