
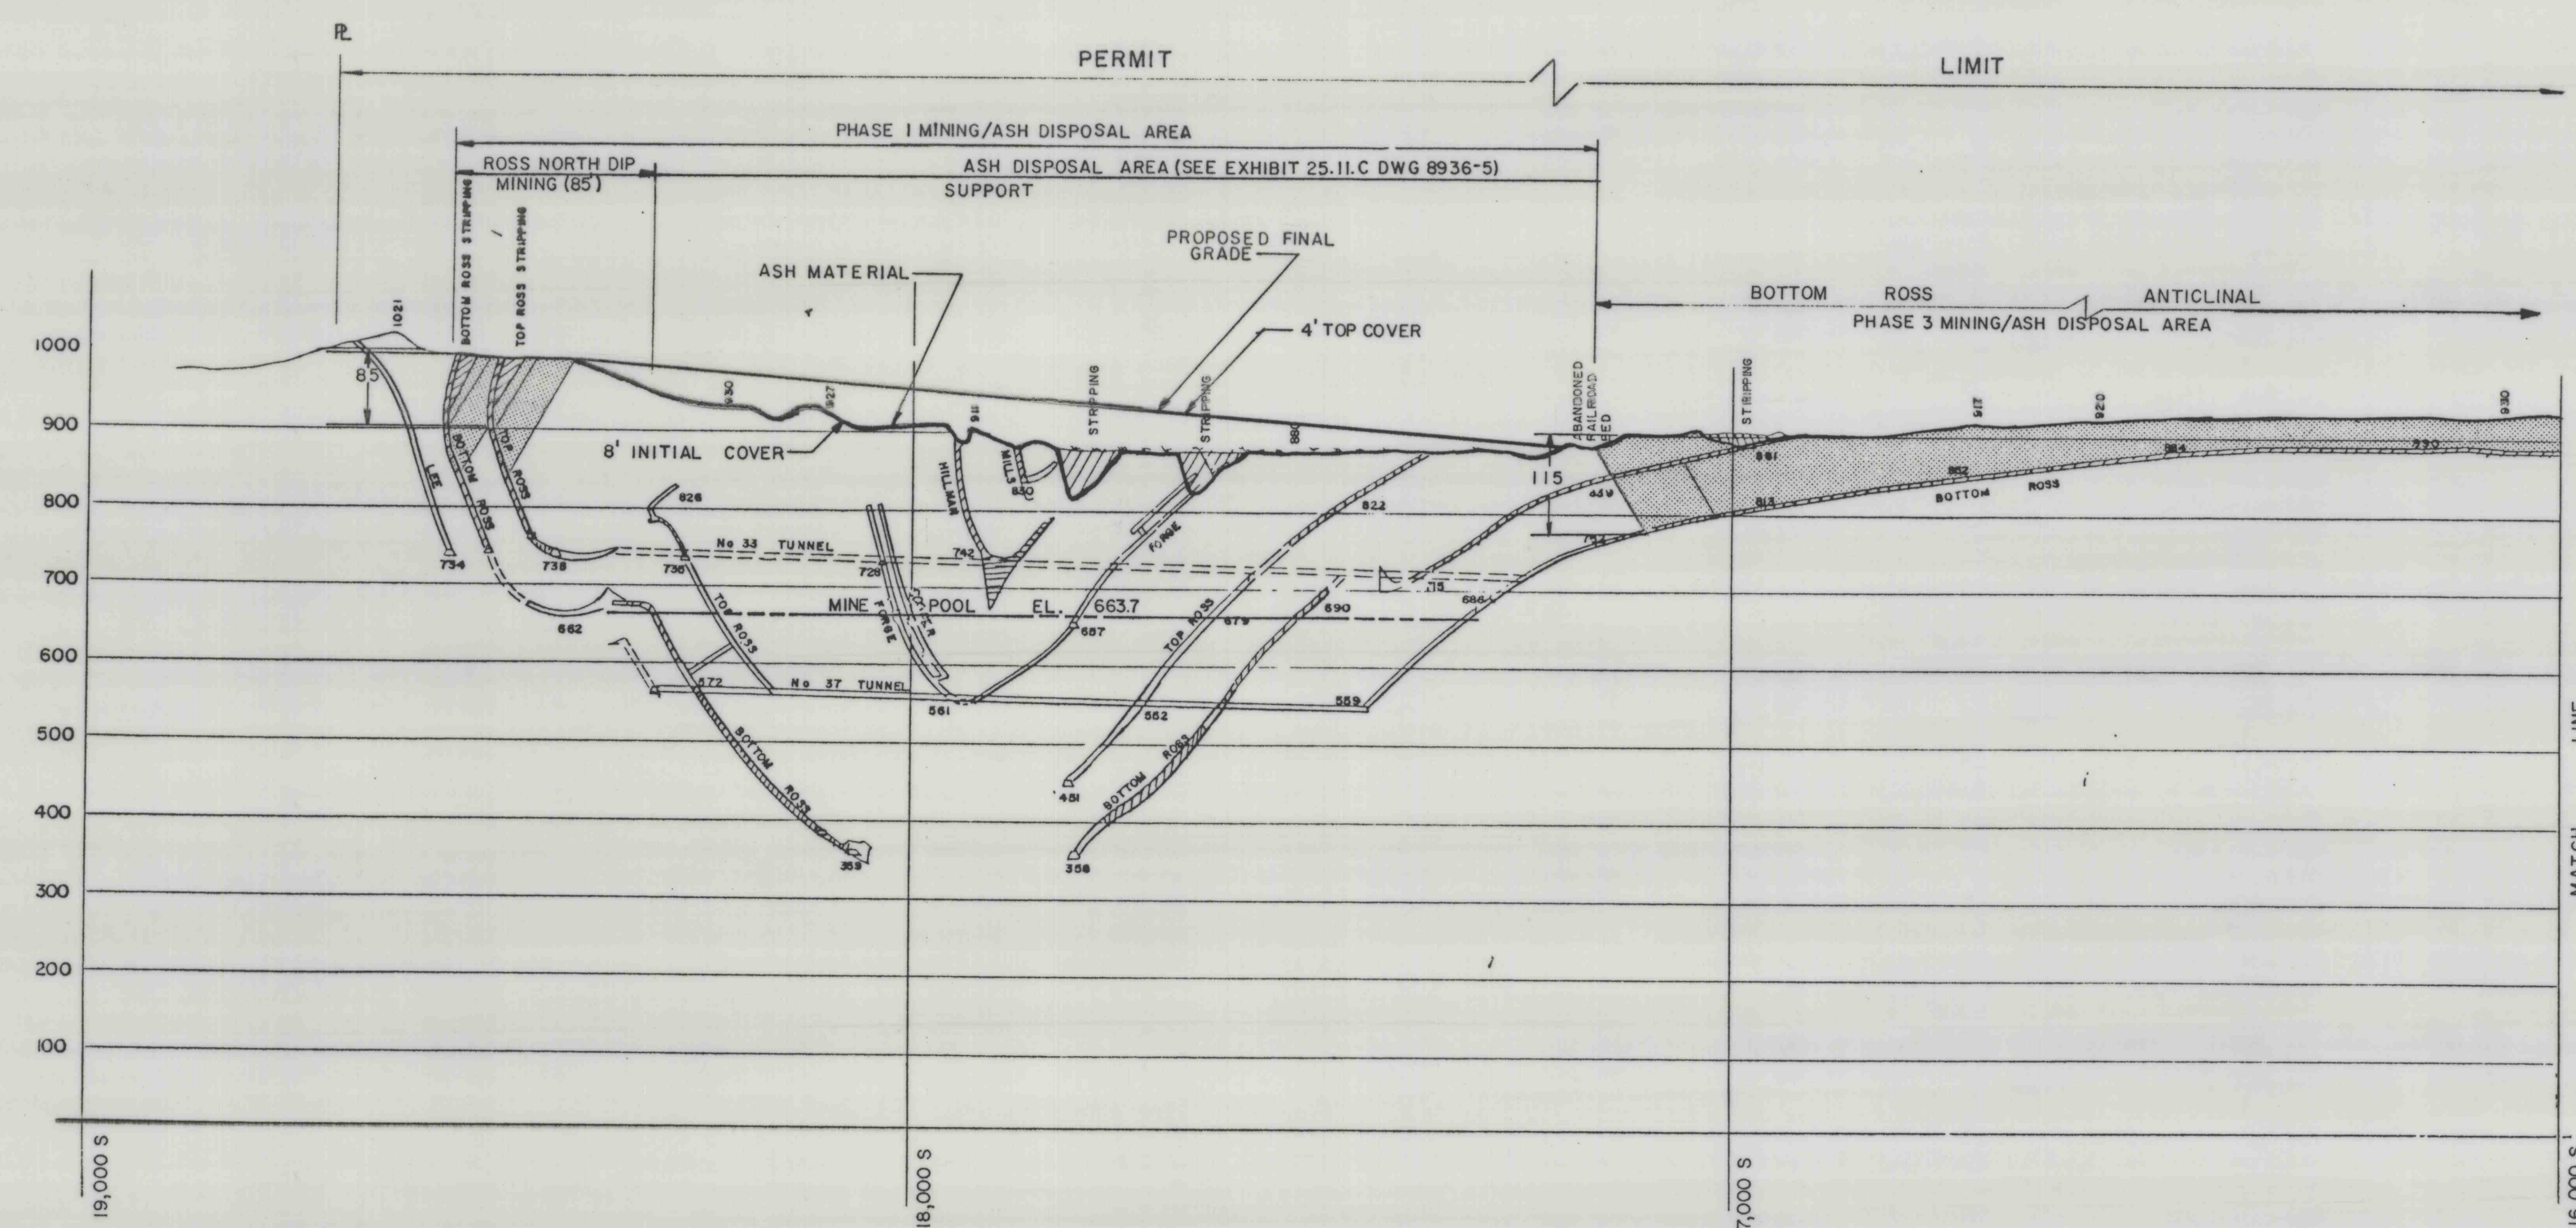


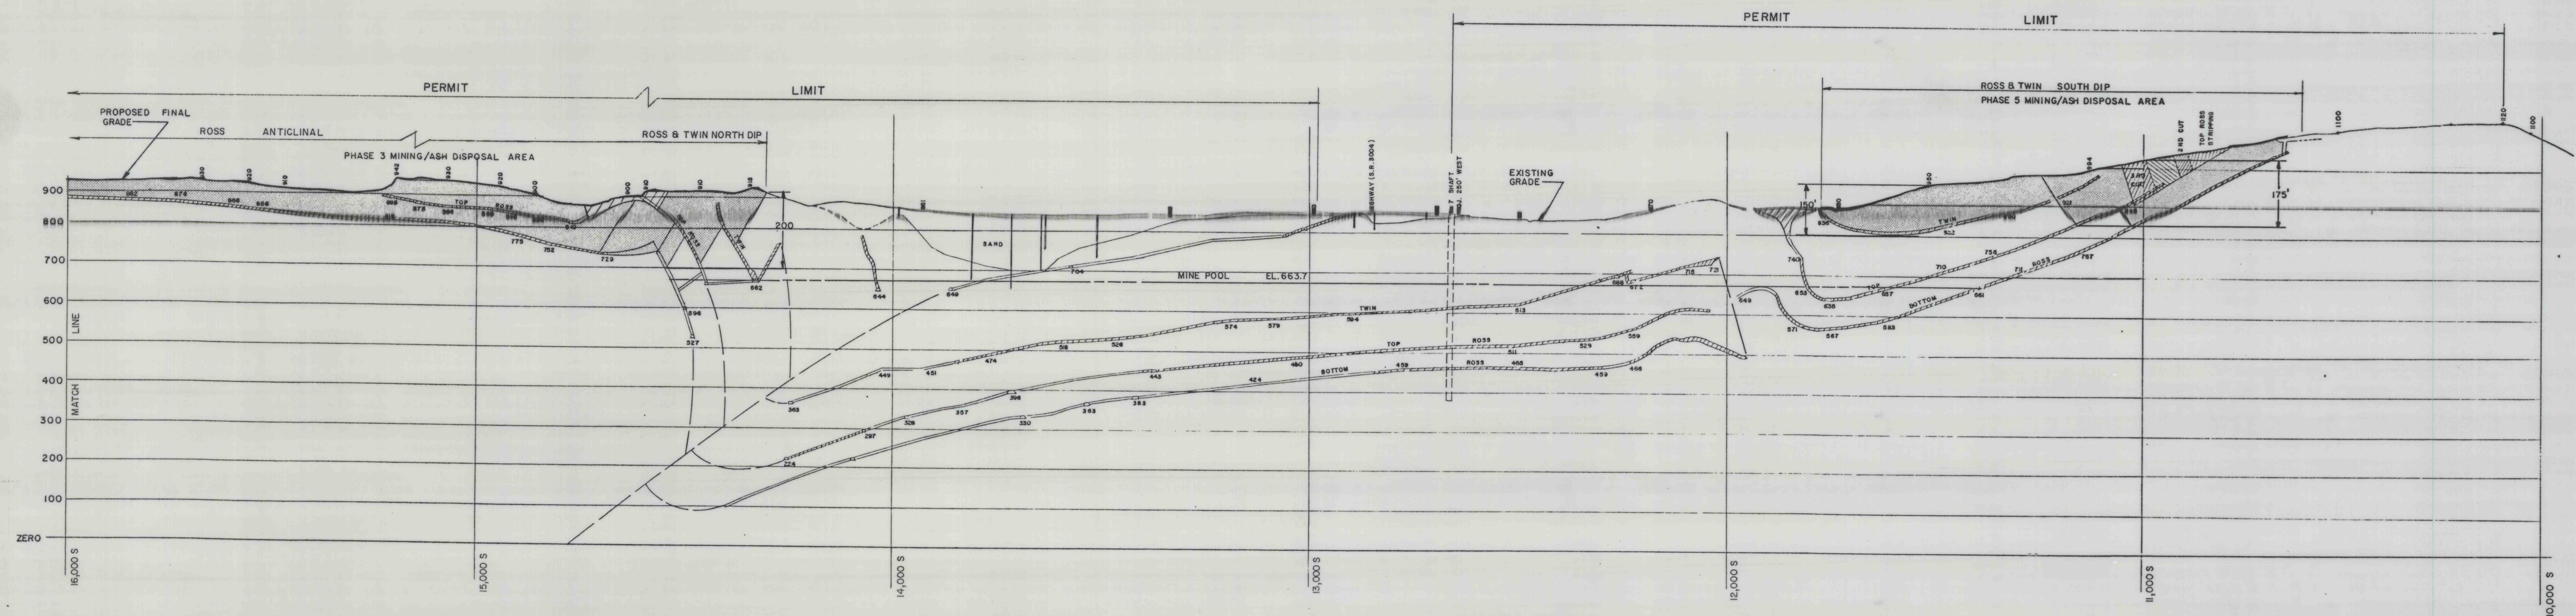

SECTION LINE 8 1/2
LOOKING WEST

LEGEND

- PREVIOUS STRIP PIT
- PROPOSED STRIP PIT SHOWN TO MAXIMUM DEPTH

GLEN LYON MINE POOL - MAX. ELEV. 663.7

I	06/24/92	GENERAL REVISION		R.W.F.
REVISION	DATE	DESCRIPTION		BY
SUSQUEHANNA COAL COMPANY GLEN LYON PERMIT NEWPORT TOWNSHIP LUZERNE COUNTY, PA WJP Engineers Pottsville, PA 17901 Telephone (717) 622-4550 EXHIBIT 9.2 OVERALL CROSS SECTION				
			DATE	12/12/91
			SCALE	1" = 200'
			DRAWN BY:	M.T.G.
			APPROVED BY:	W.J.R.
			DRAWING NO.	8936-2
			SHEET NO.	4 OF 9