
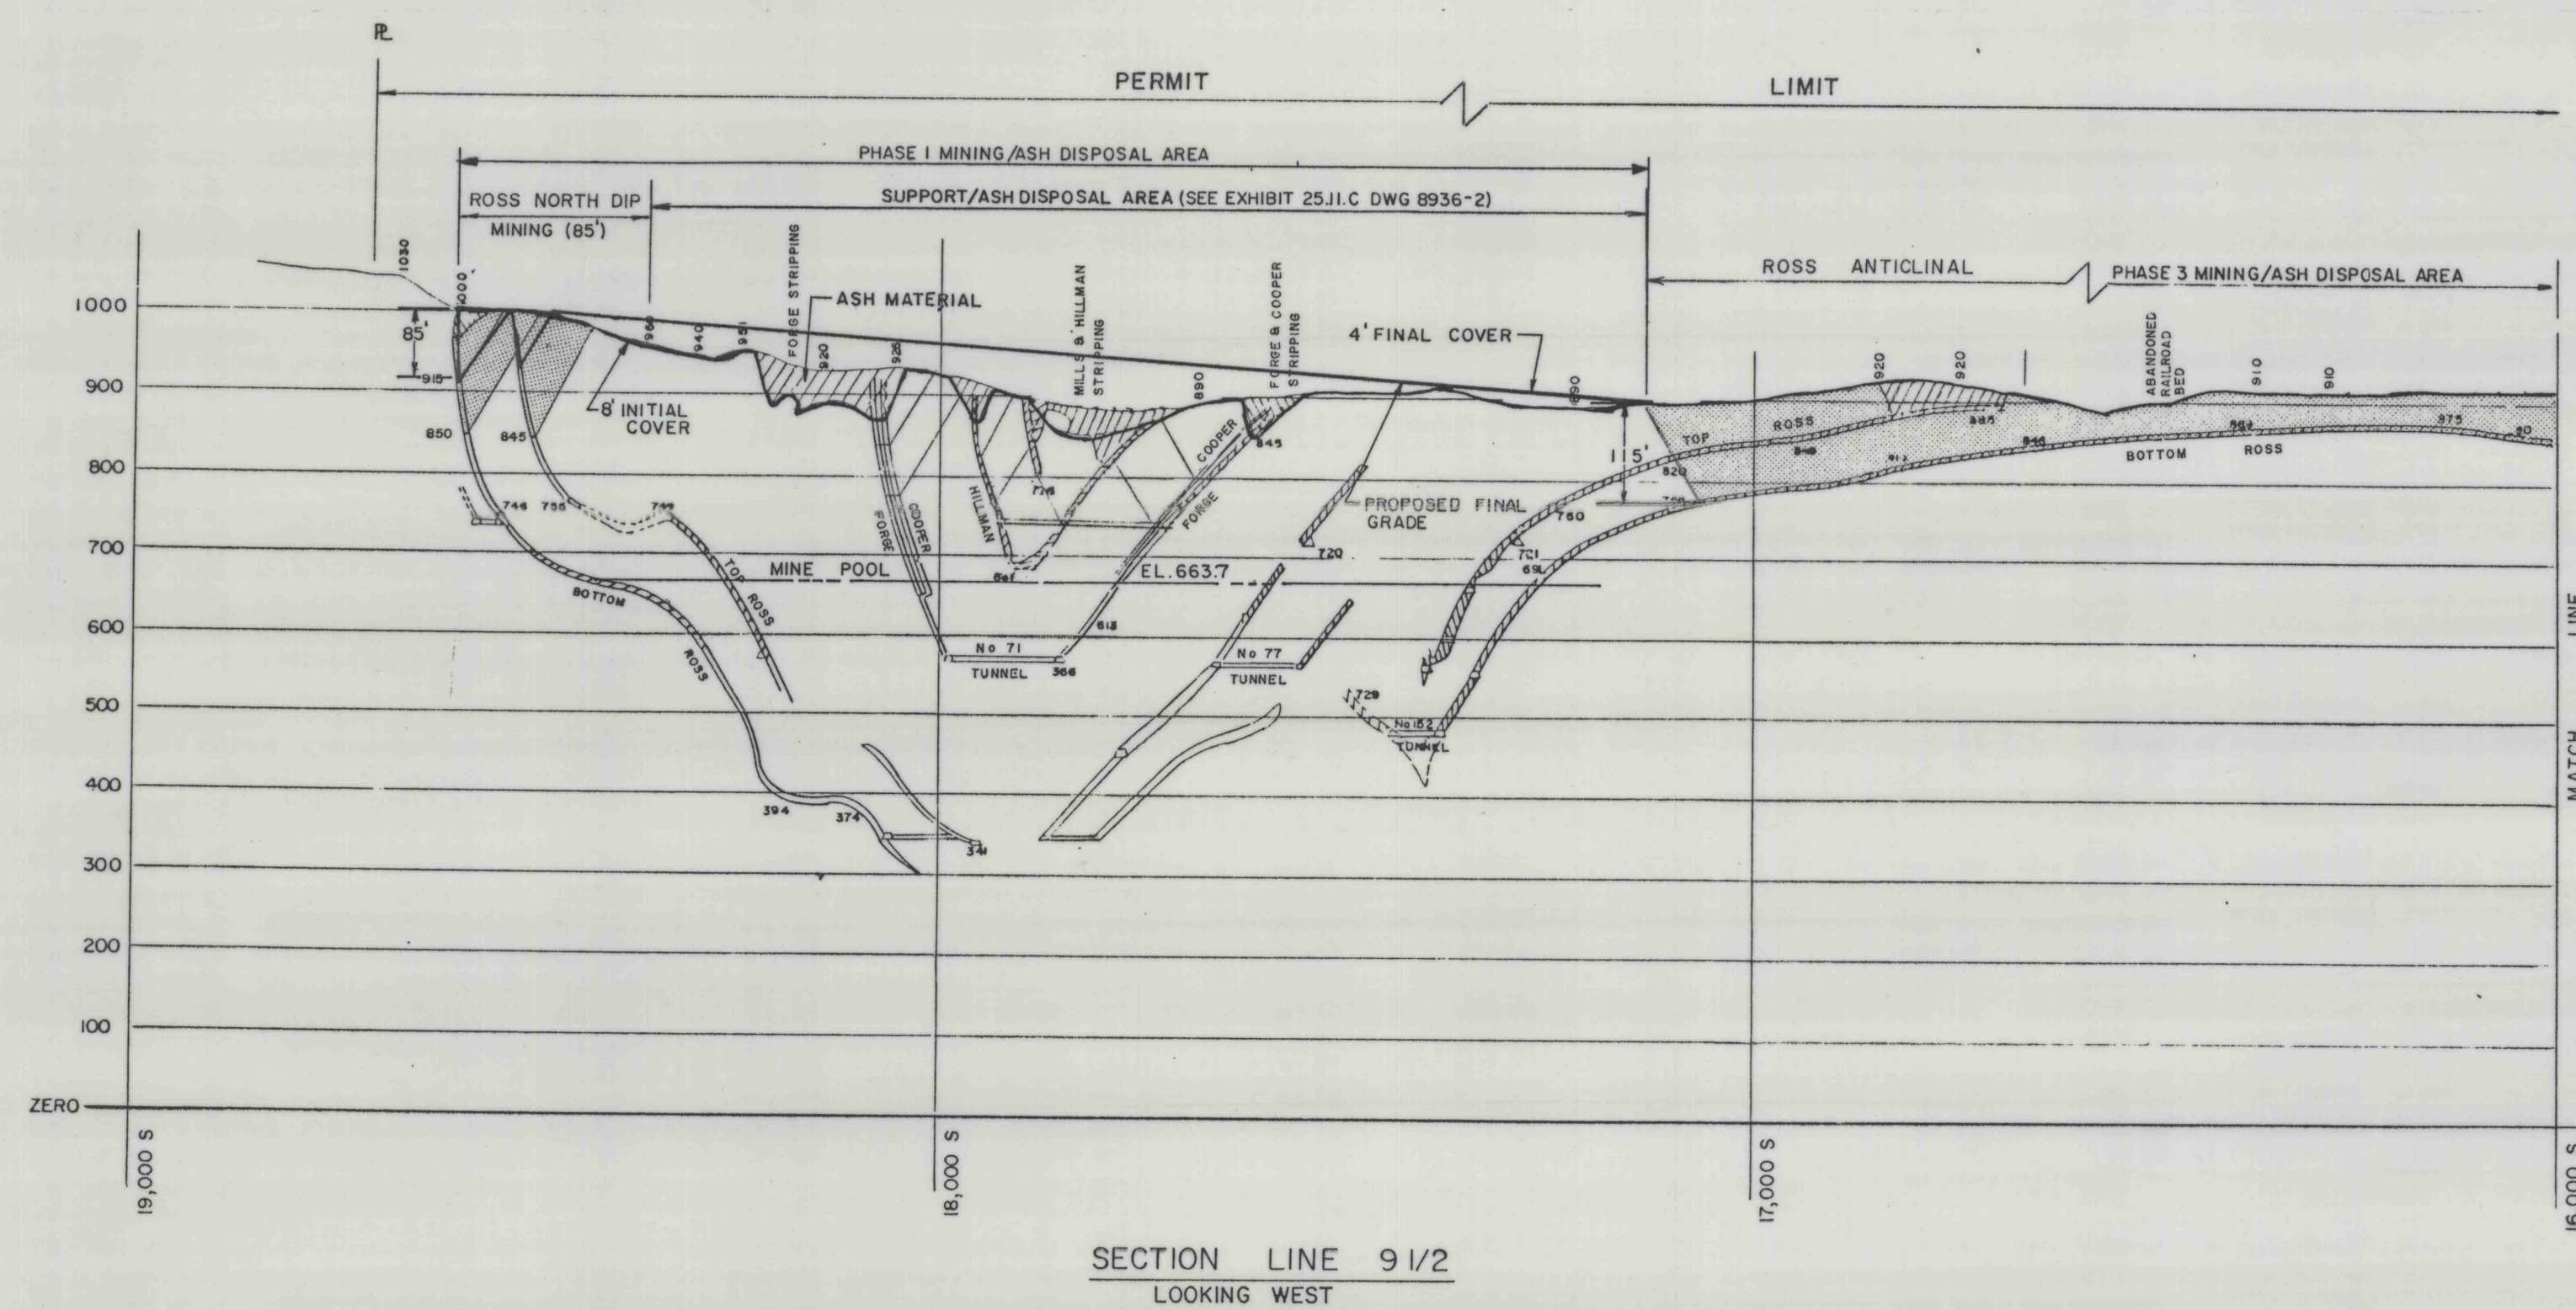


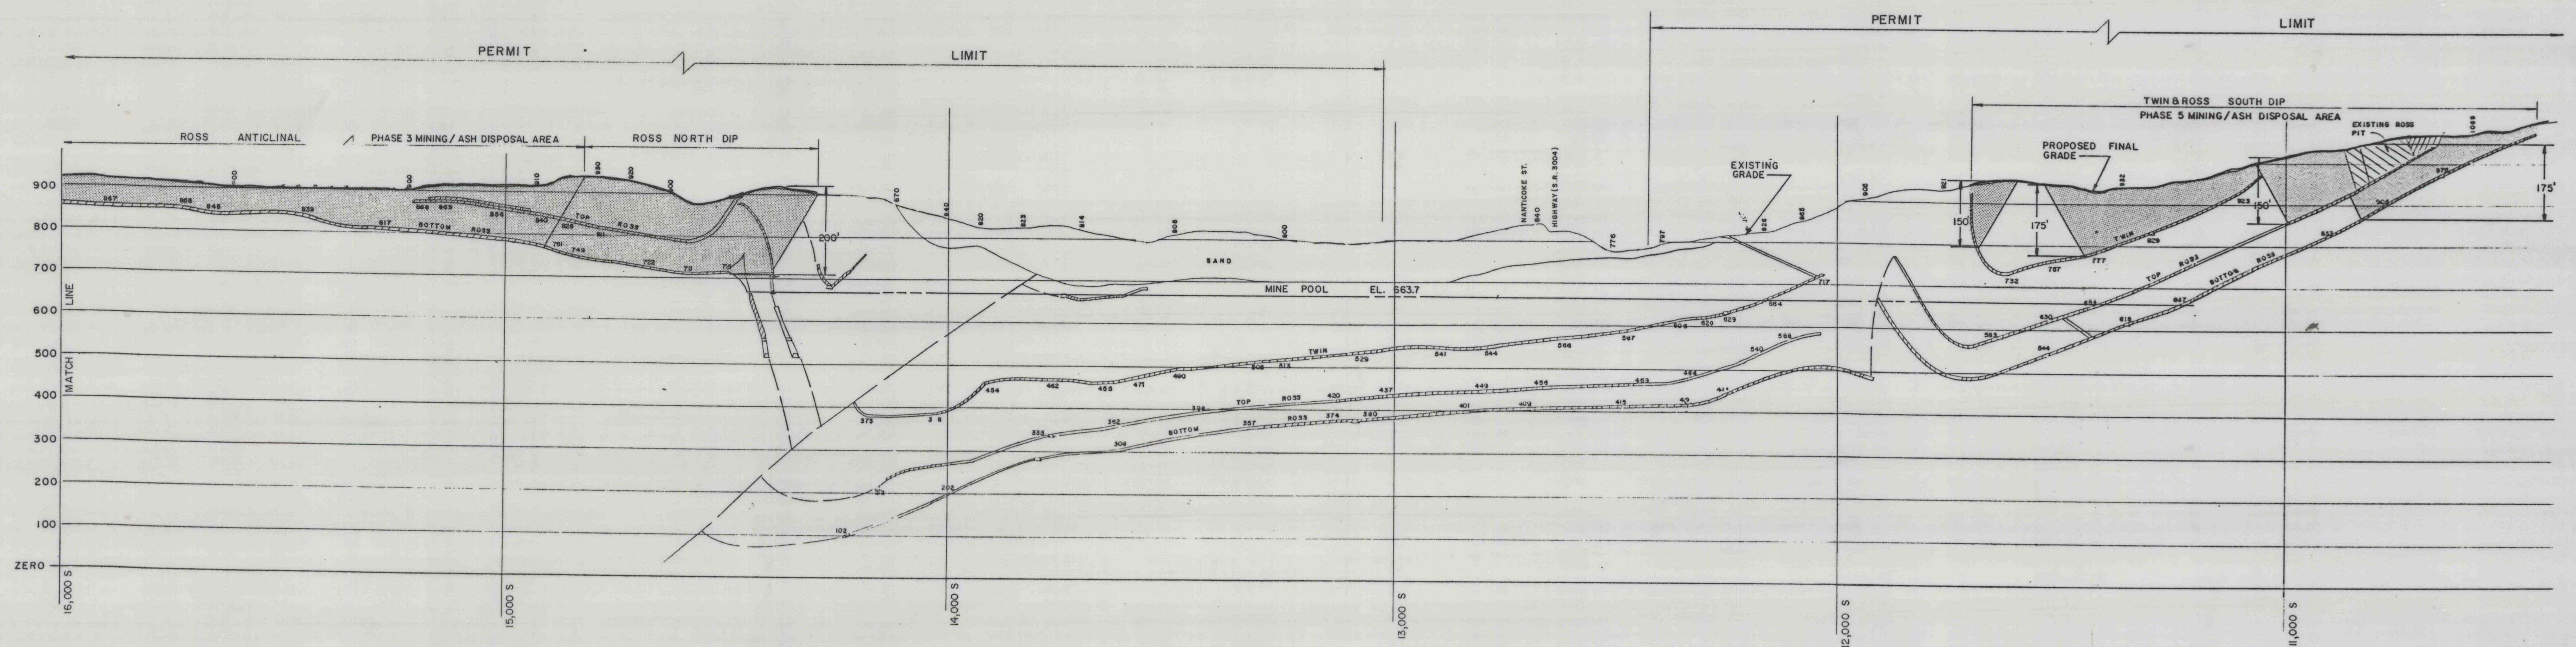

SECTION LINE 9 1/2
LOOKING WEST

LEGEND

- PREVIOUS STRIP PIT
- PROPOSED STRIP PIT SHOWN TO MAXIMUM DEPTH

GLEN LYON MINE POOL - MAX. ELEV.: 663.7

I	06/24/92	GENERAL REVISION	R.W.F.
REVISION	DATE	DESCRIPTION	BY

SUSQUEHANNA COAL COMPANY		DATE 12/12/91
GLEN LYON PERMIT		SCALE: 1" = 200'
NEWPORT TOWNSHIP		DRAWN BY: M.T.G.
LUZERNE COUNTY, PA		APPROVED BY: W.J.P.
Pottsville, PA 17901		DRAWING NO. 8936-2
Telephone (717) 622-4550		SHEET NO. 5 OF 9

WJP Engineers	
EXHIBIT 9.2 OVERALL CROSS SECTIONS	

1080-202