

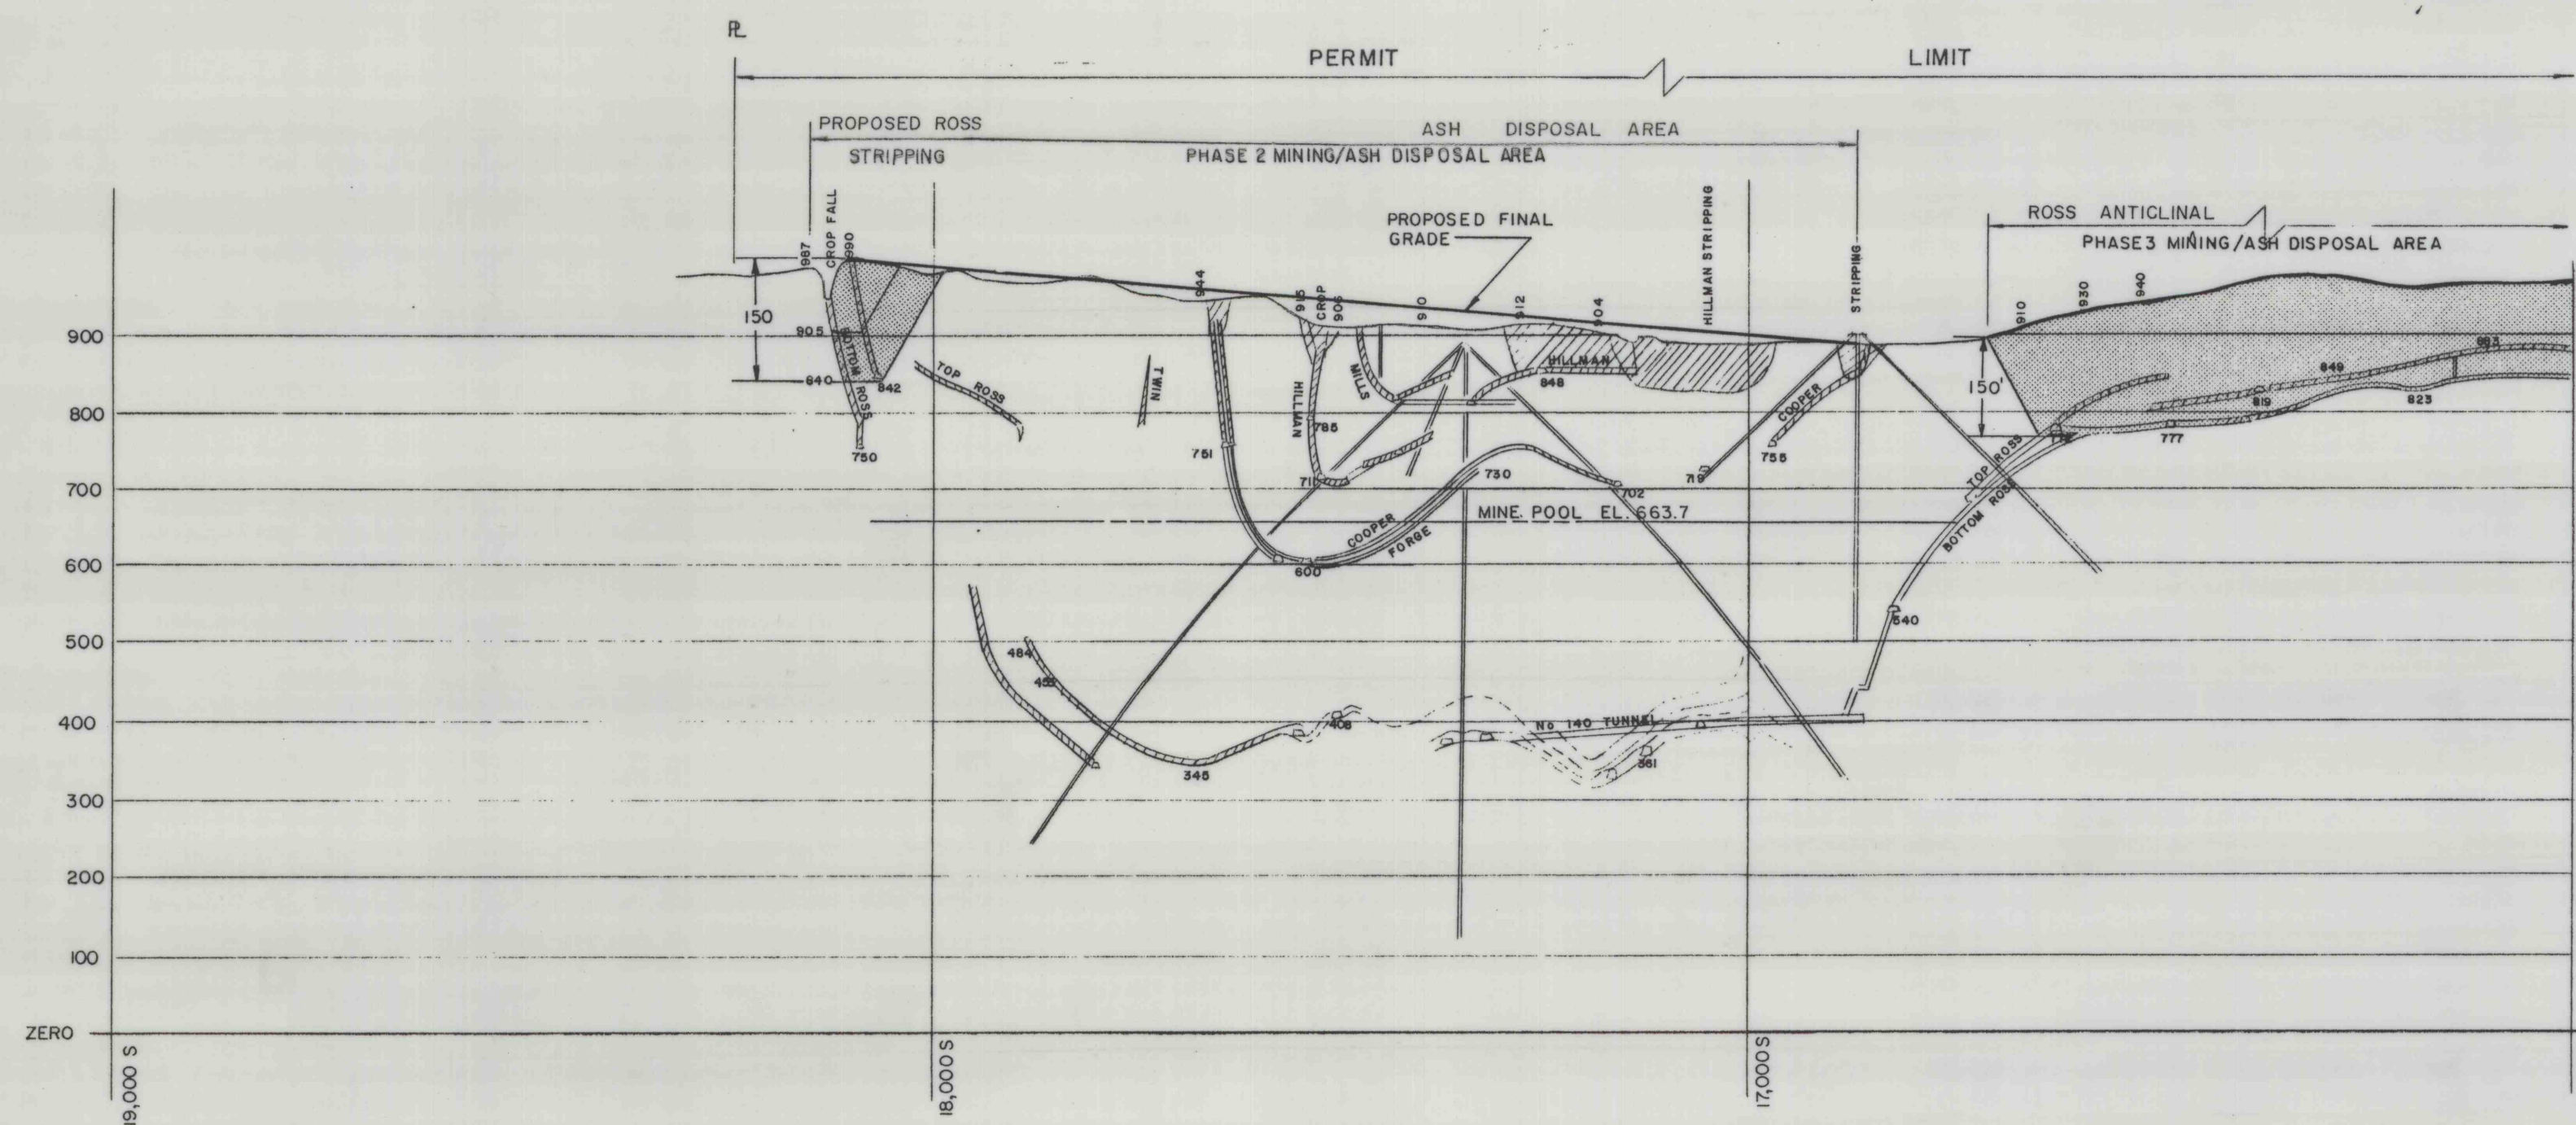


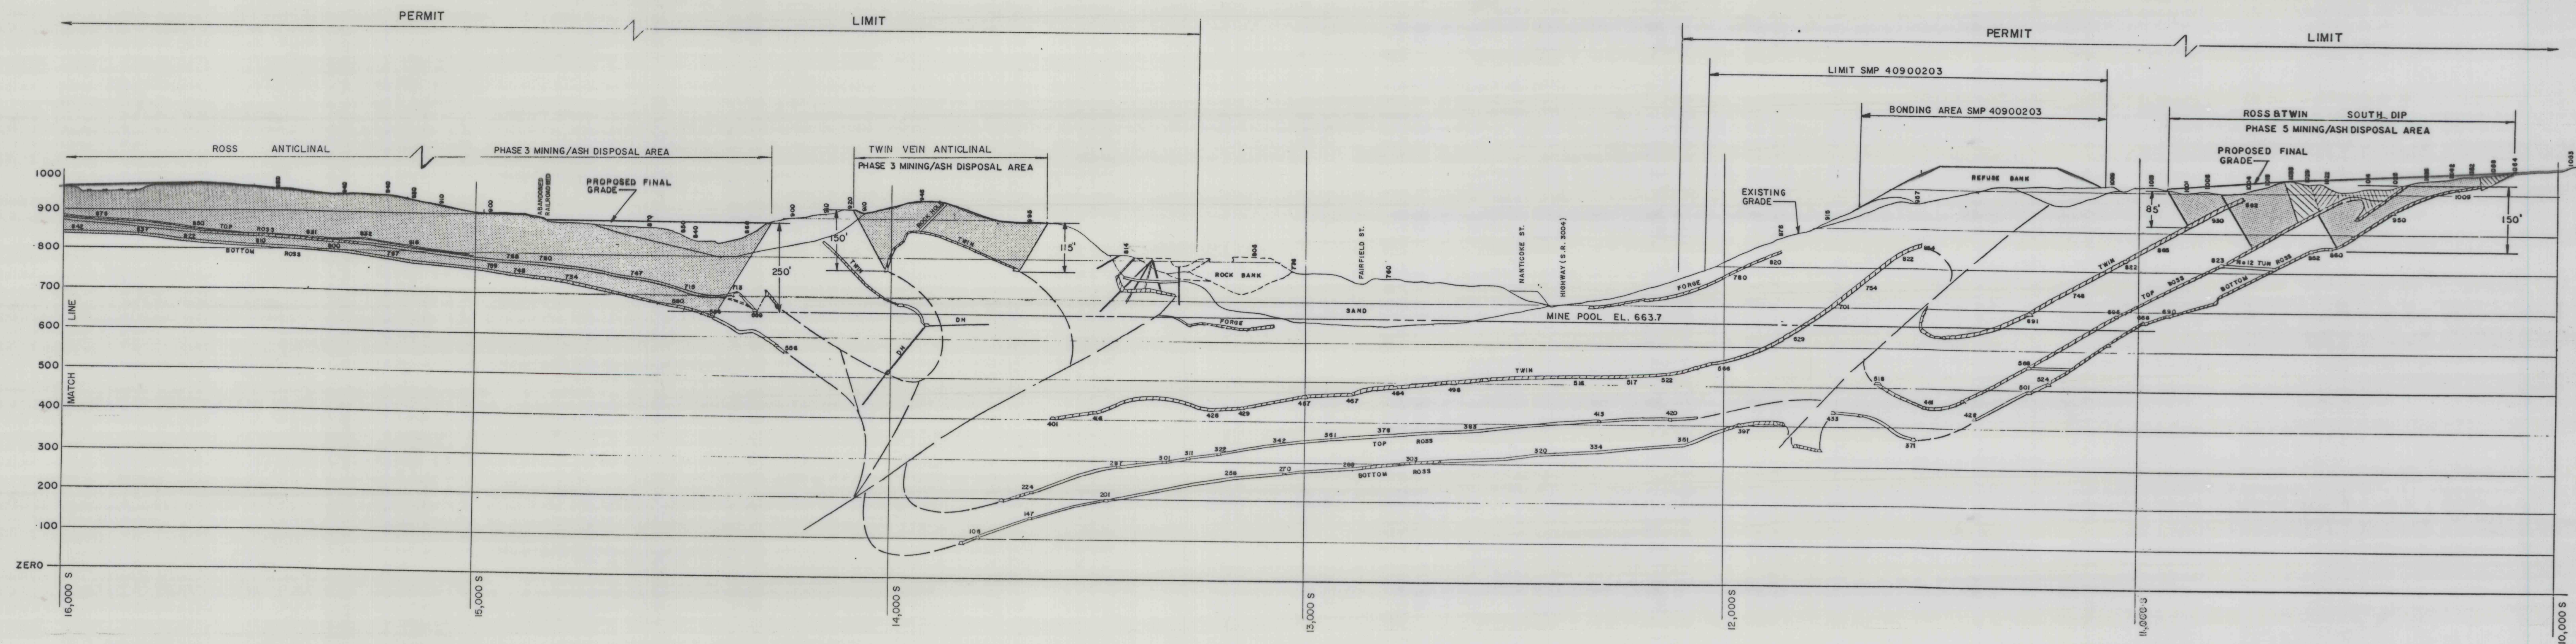

SECTION LINE 12
LOOKING WEST

LEGEND

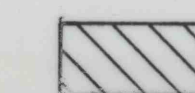

PREVIOUS STRIP PIT



PROPOSED STRIP PIT
SHOWN TO MAXIMUM DEPTH

GLEN LYON MINE POOL - MAX. ELEV.: 663.7

I	06/25/92	GENERAL REVISION			RW
REVISION	DATE	DESCRIPTION			B
SUSQUEHANNA COAL COMPANY			DATE 12 / 12 / 91 SCALE 1" = 200' DRAWN BY M.T.G. APPROVED BY W.J.P. DRAWING NO 8936-2 SHEET NO. 6 OF 9		
GLEN LYON PERMIT					
NEWPORT TOWNSHIP					
LUZERNE COUNTY, PA					
WJP Engineers			Pottsville, PA 17901 Telephone (717) 622-4550		
EXHIBIT 9.2 OVERALL CROSS SECTIONS					

200-0805