


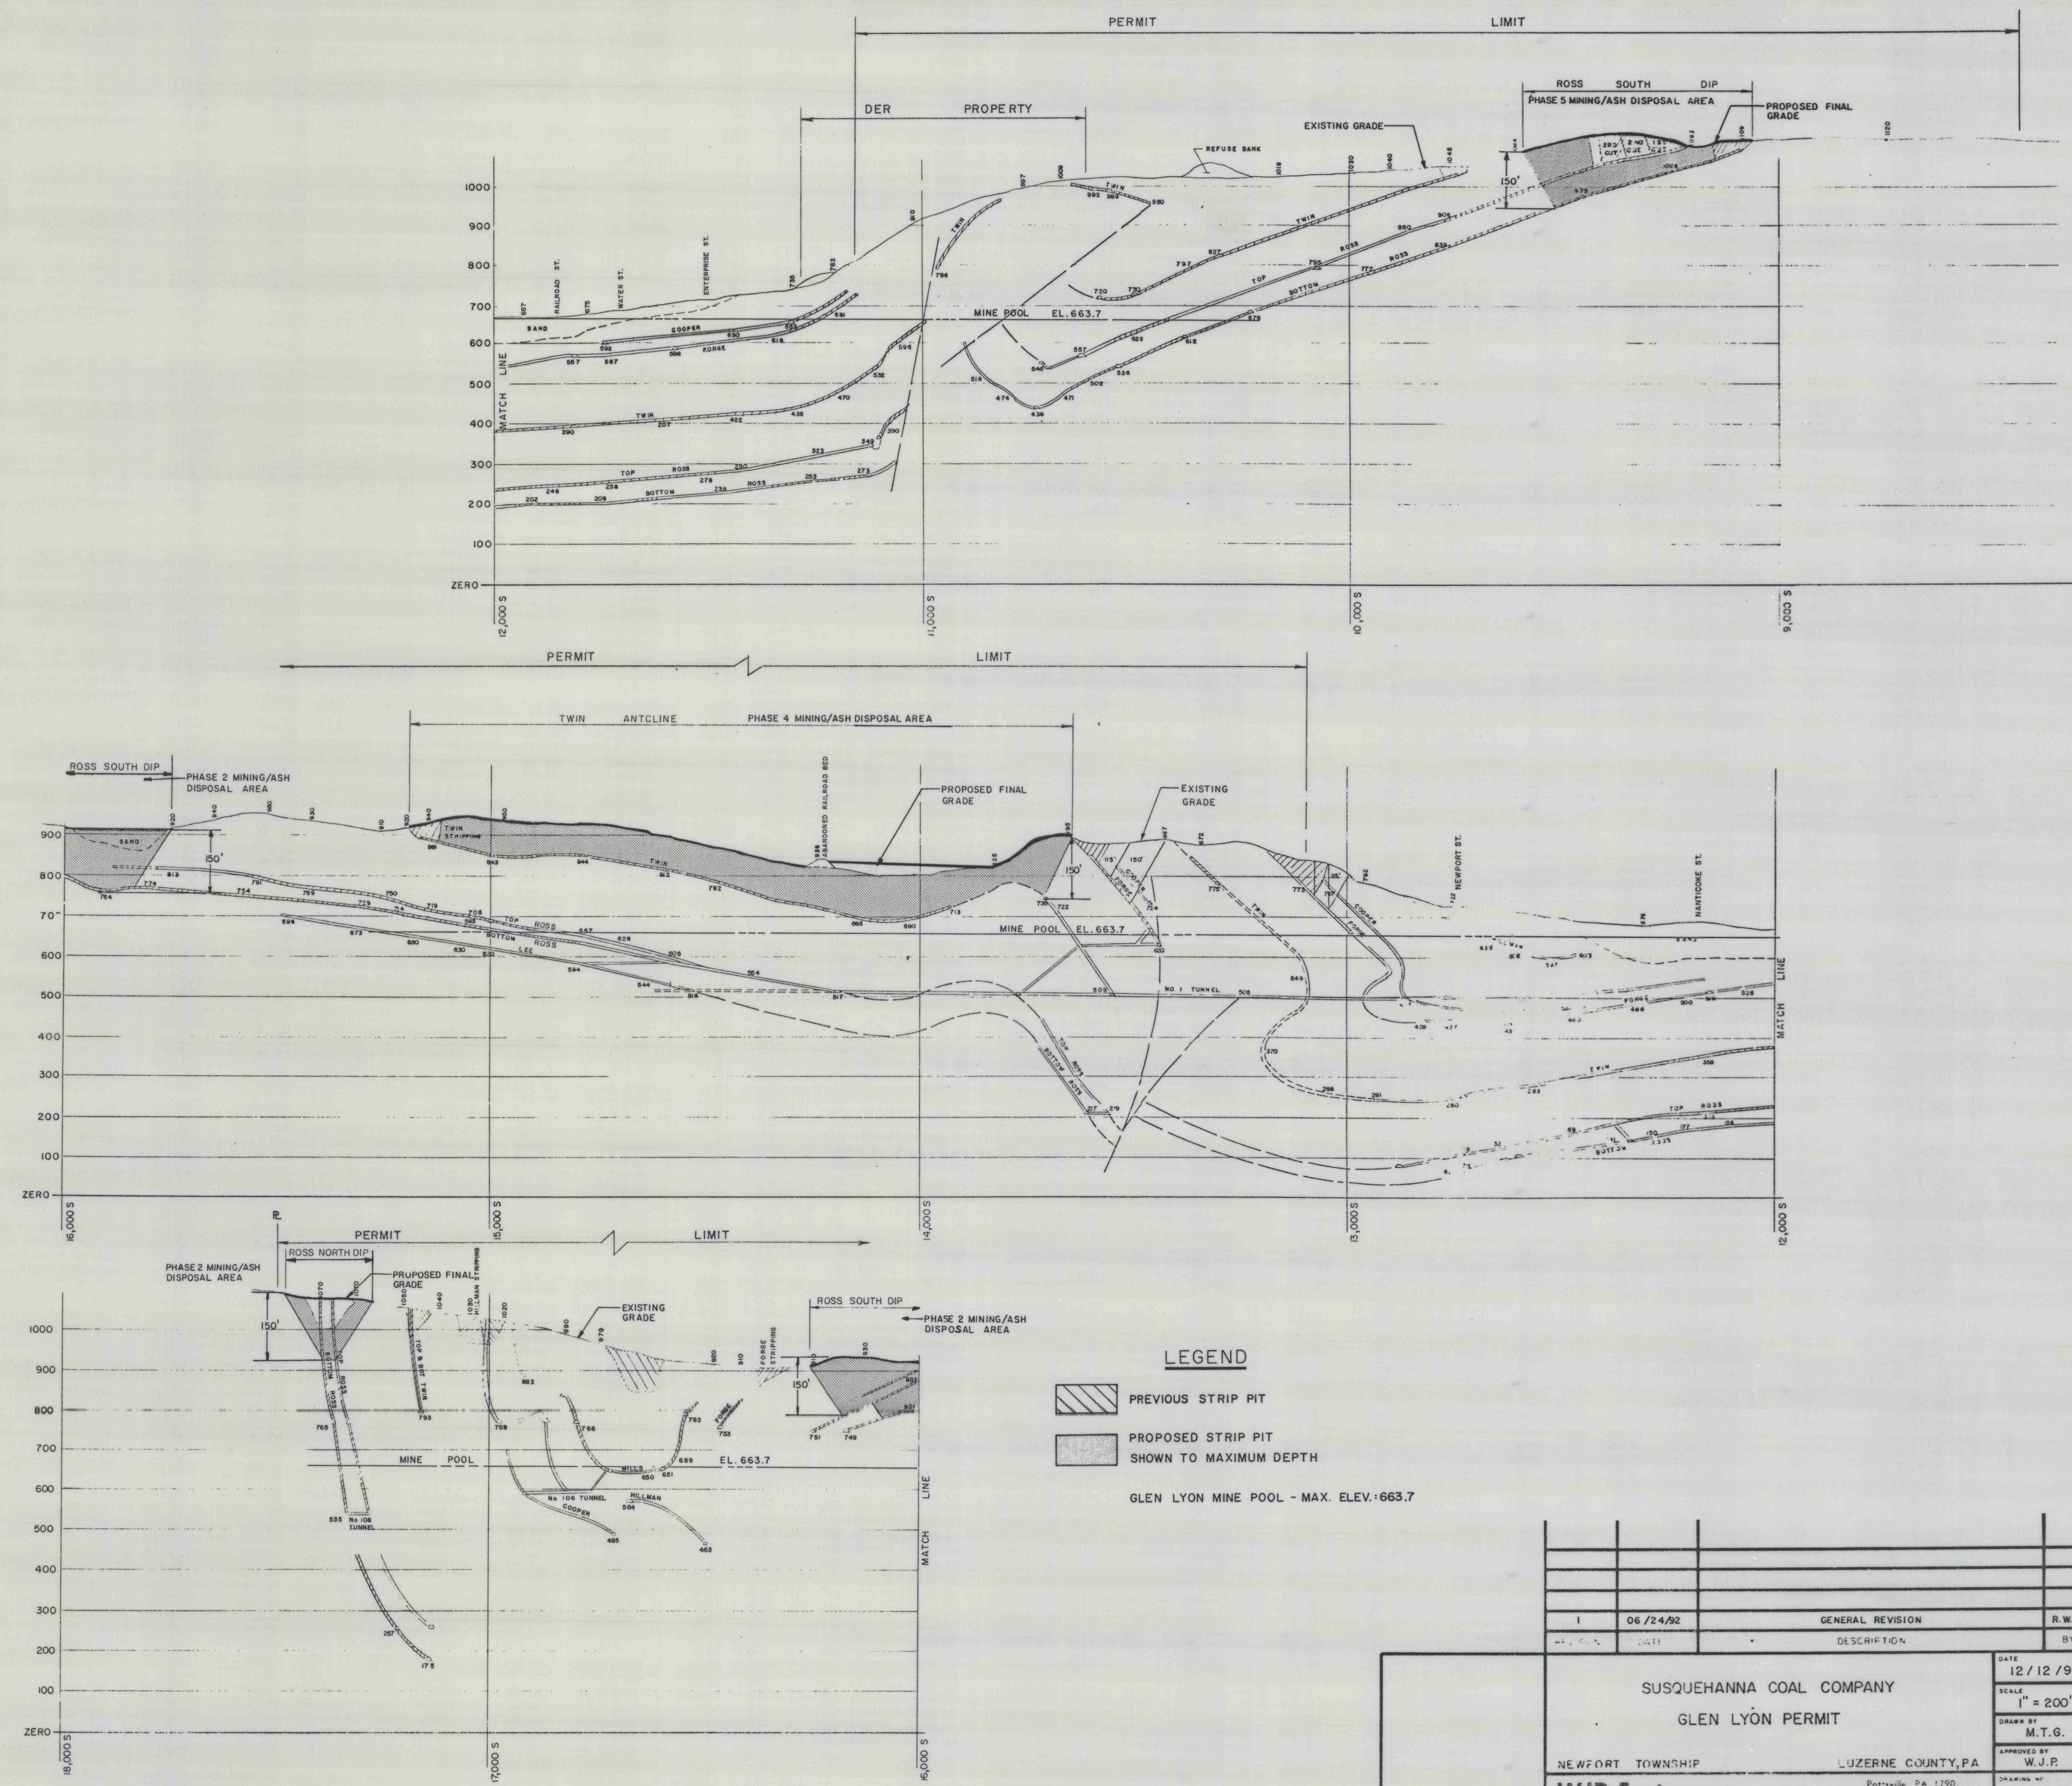

SECTION LINE 16 1/2
LOOKING WEST

LEGEND

- PREVIOUS STRIP PIT
- PROPOSED STRIP PIT SHOWN TO MAXIMUM DEPTH
- GLEN LYON MINE POOL - MAX. ELEV.: 663.7

DATE		12/12/91
SCALE		1" = 200'
DRAWN BY		M.T.G.
APPROVED BY		W.J.P.
DRAWING NO.		9936-2
SHEET NO.		8 OF 9
SUSQUEHANNA COAL COMPANY		
GLEN LYON PERMIT		
NEWPORT TOWNSHIP		LUZERNE COUNTY, PA
Pottsville, PA 17901		Telephone (717) 627-4550
WJP Engineers		
EXHIBIT 9.2 OVERALL CROSS SECTIONS		
DATE		06/24/92
GENERAL REVISION		R.W.F.
DESCRIPTION		BY