
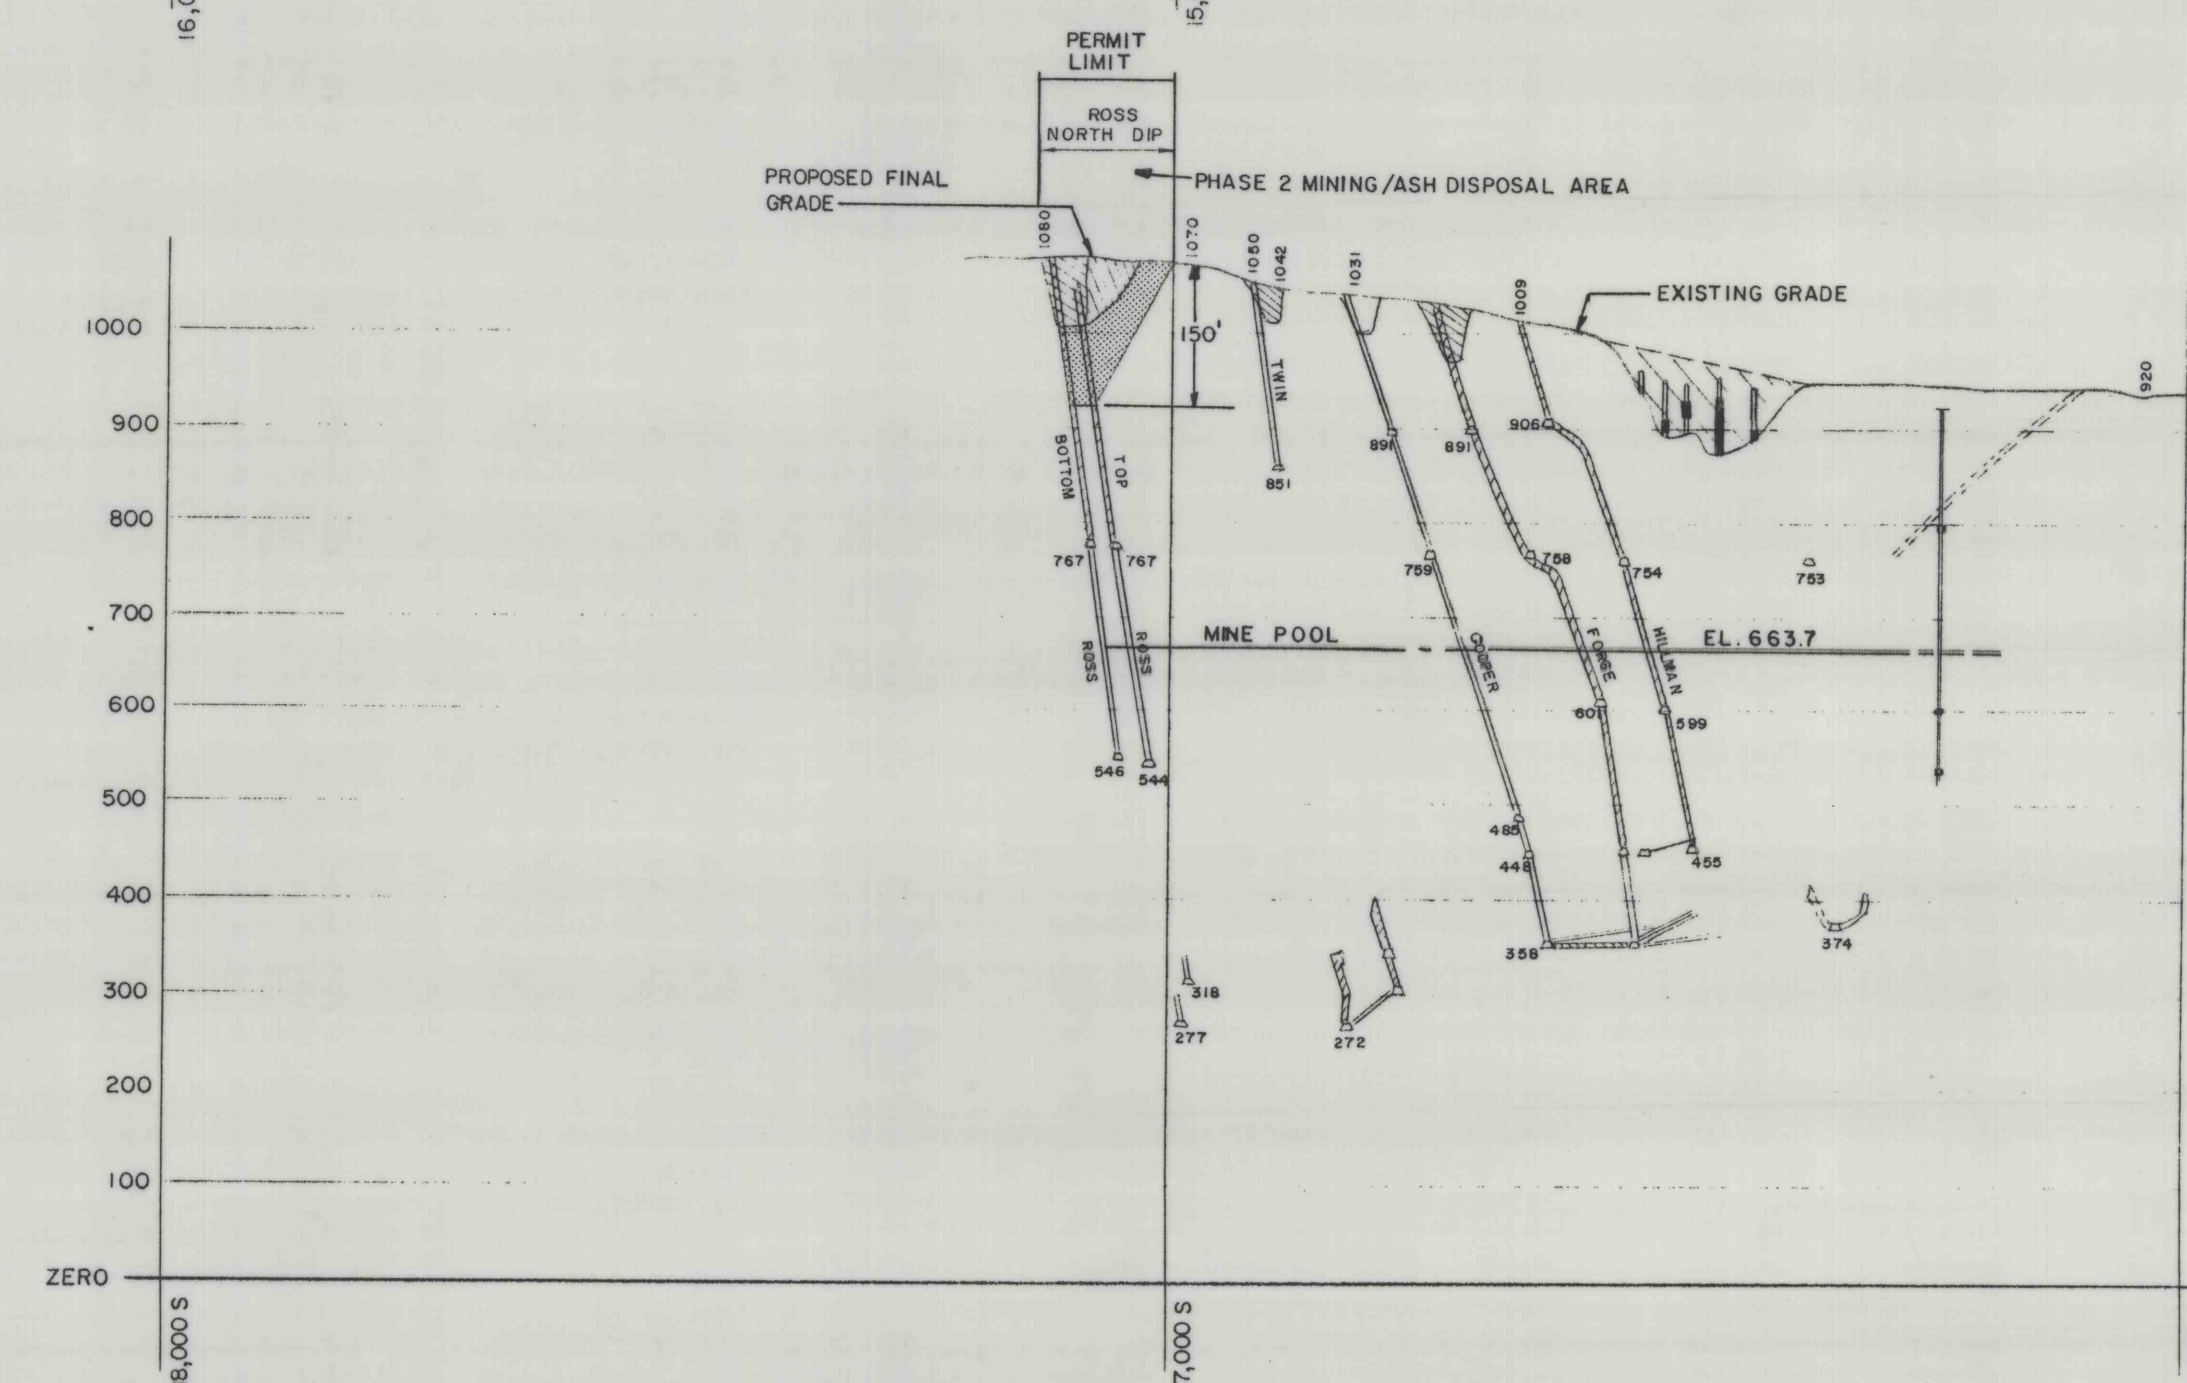
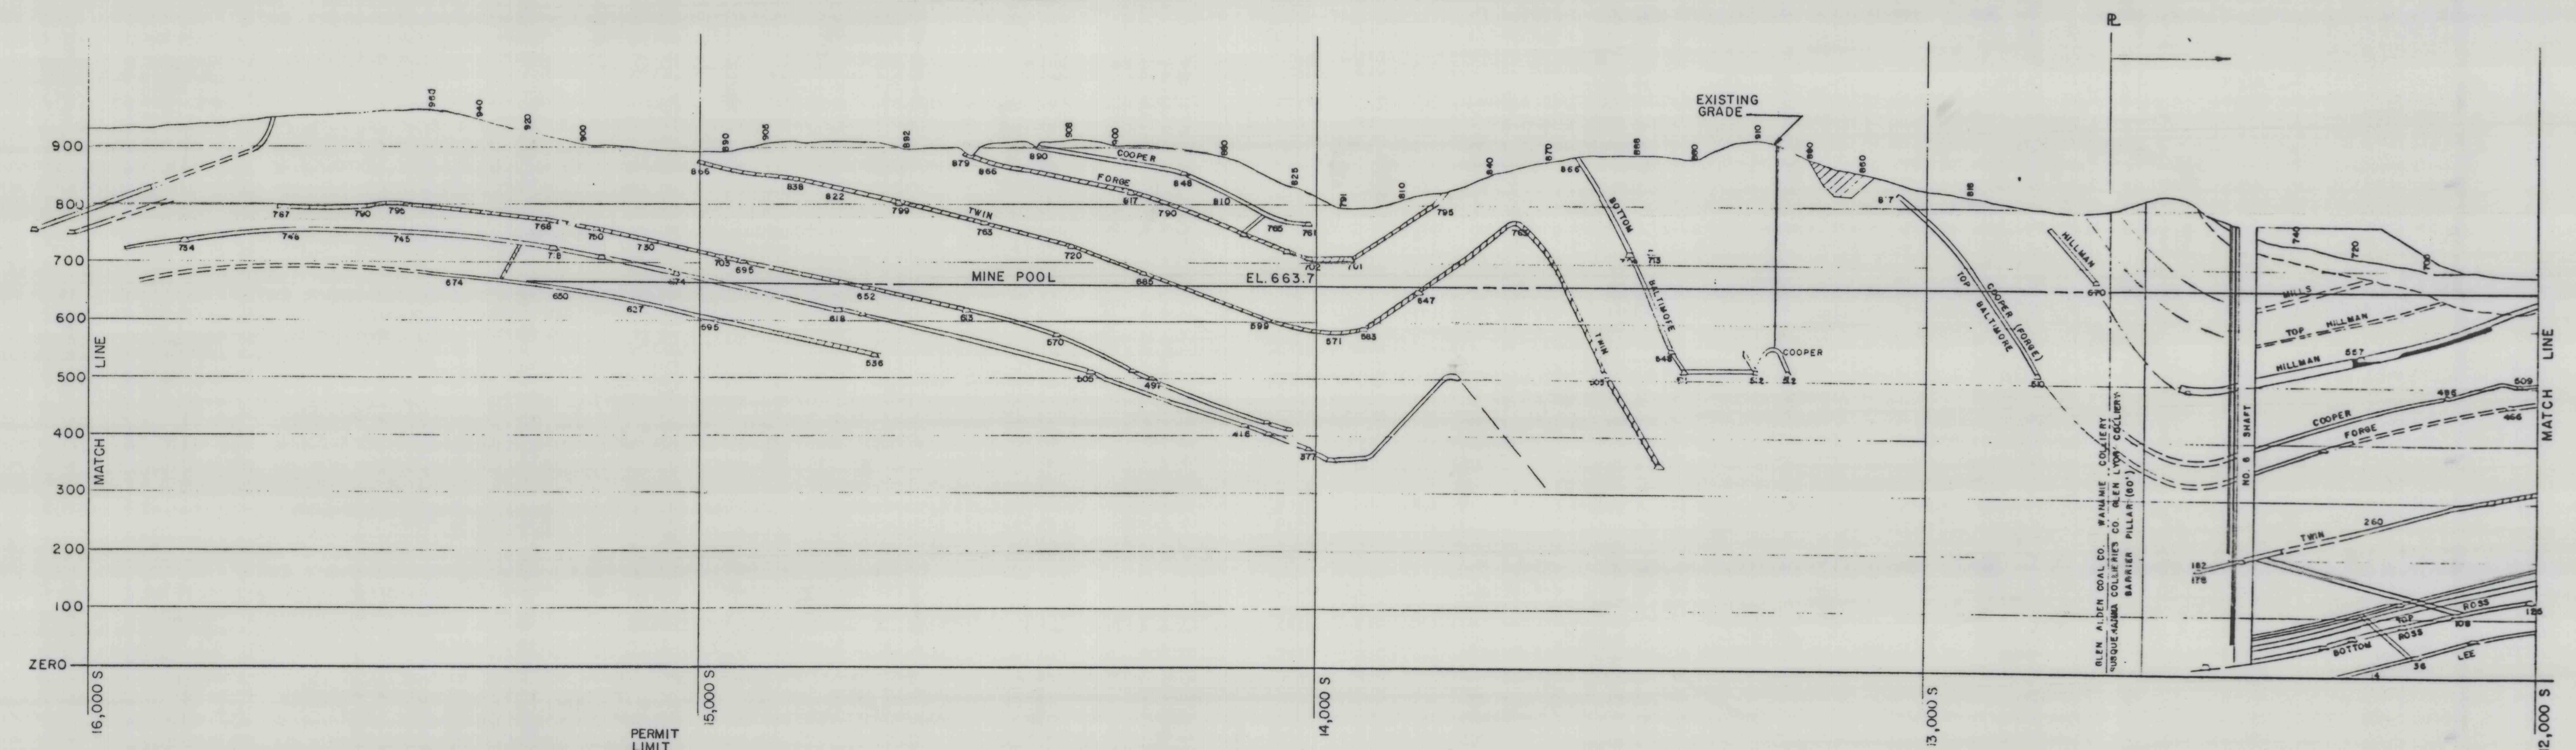


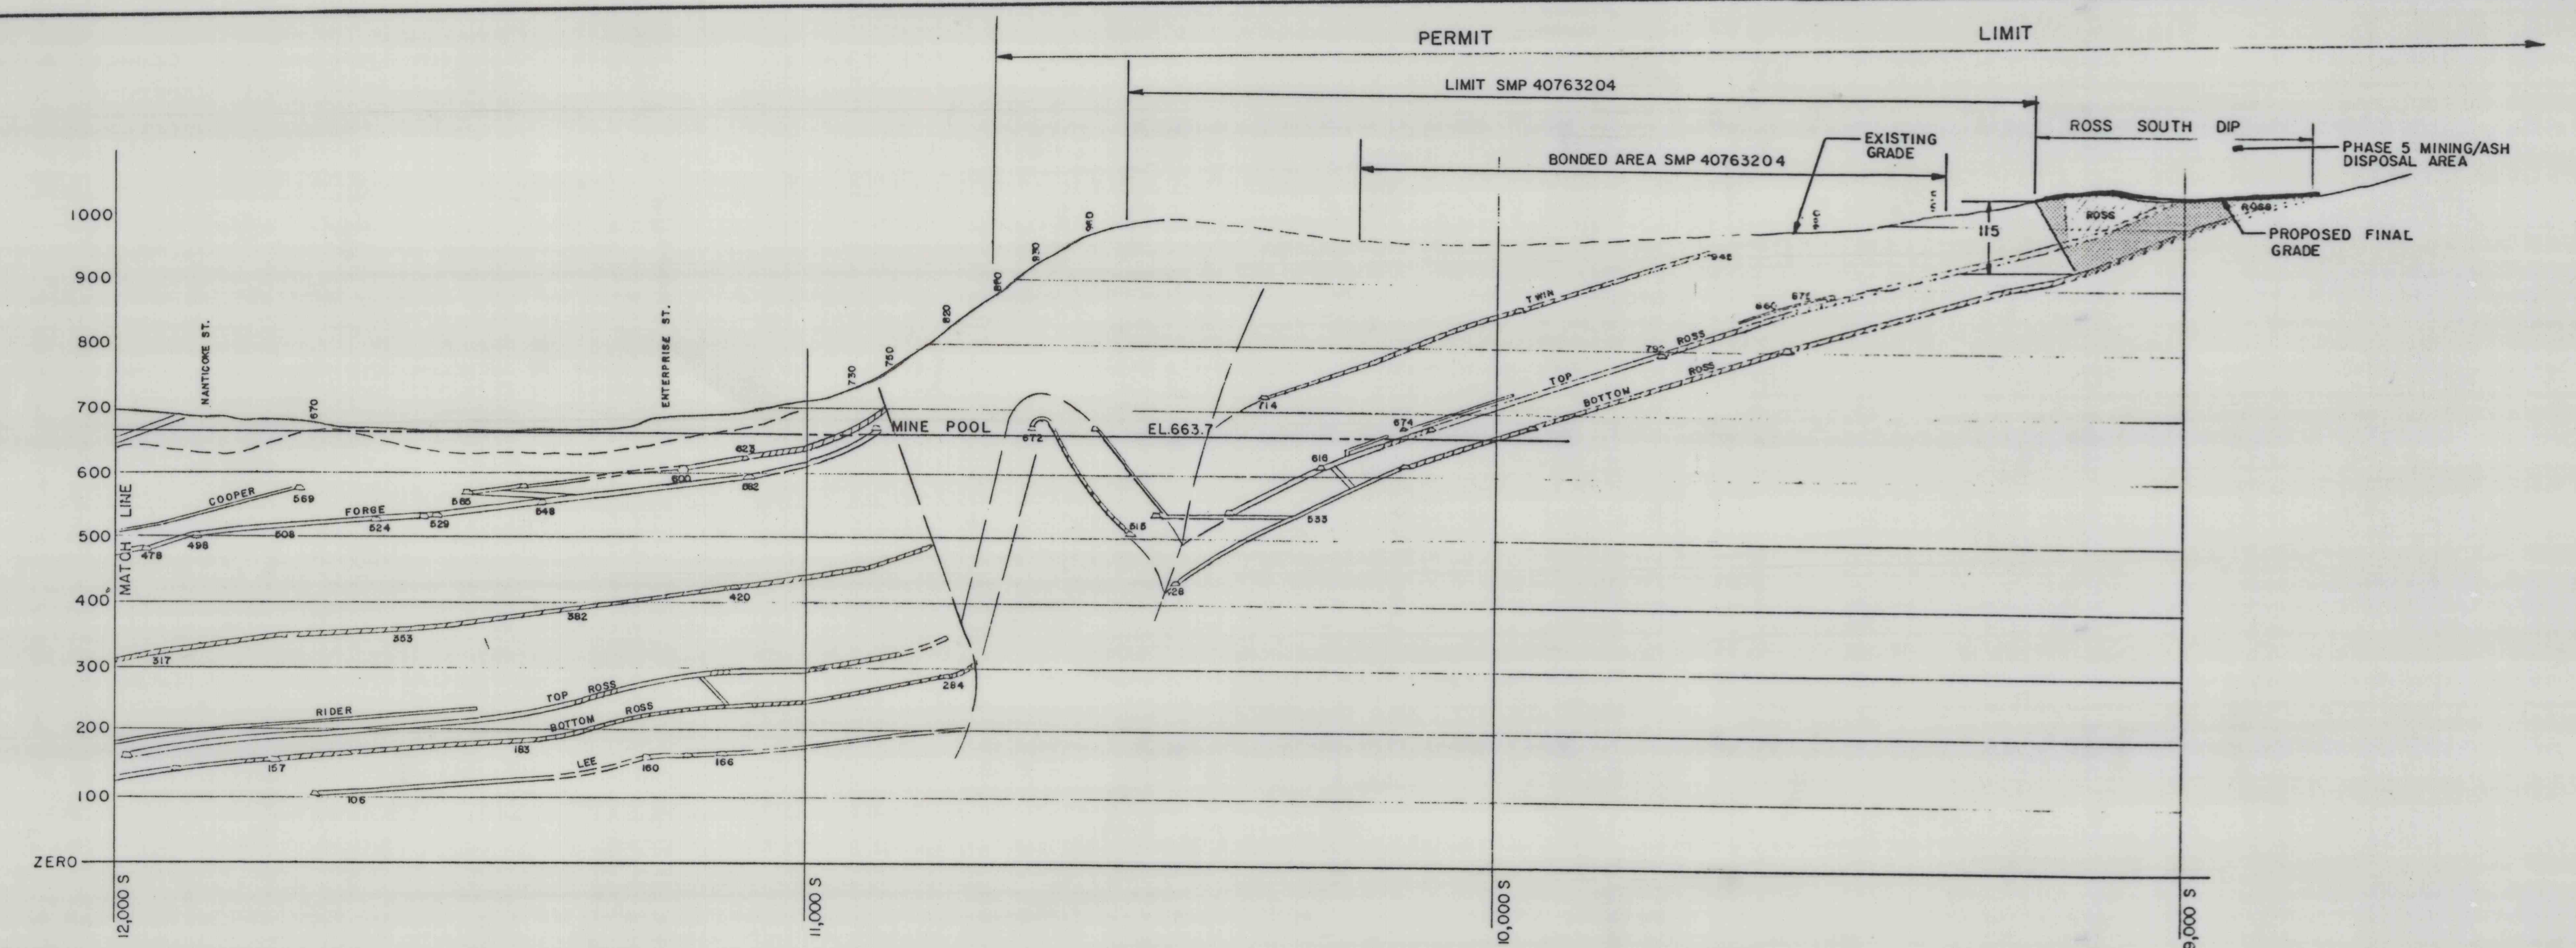

PROPOSED STRIPPING SHOWN ON THIS SECTION
HAS AN EAST LIMIT AT THE SUSQUEHANNA
COAL COMPANY PROPERTY LINE.

LEGEND

- PREVIOUS STRIP PIT
- PROPOSED STRIP PIT
SHOWN TO MAXIMUM DEPTH

GLEN LYON MINE POOL - MAX. ELEV. 663.7

REV.	DATE	DESCRIPTION	BY
1	06/24/92	GENERAL REVISION	R.W.F.
SUSQUEHANNA COAL COMPANY			
GLEN LYON PERMIT			
NEWPORT TOWNSHIP		LUZERNE COUNTY, PA	
WJP Engineers		Pottsville, PA 17901	
Telephone (717) 627-4550		DRAWING NO. 8936-2	
EXHIBIT 9.2 OVERALL CROSS SECTION		SHEET NO. 9 OF 9	