


Datum 600

SECTION D-D
Looking North

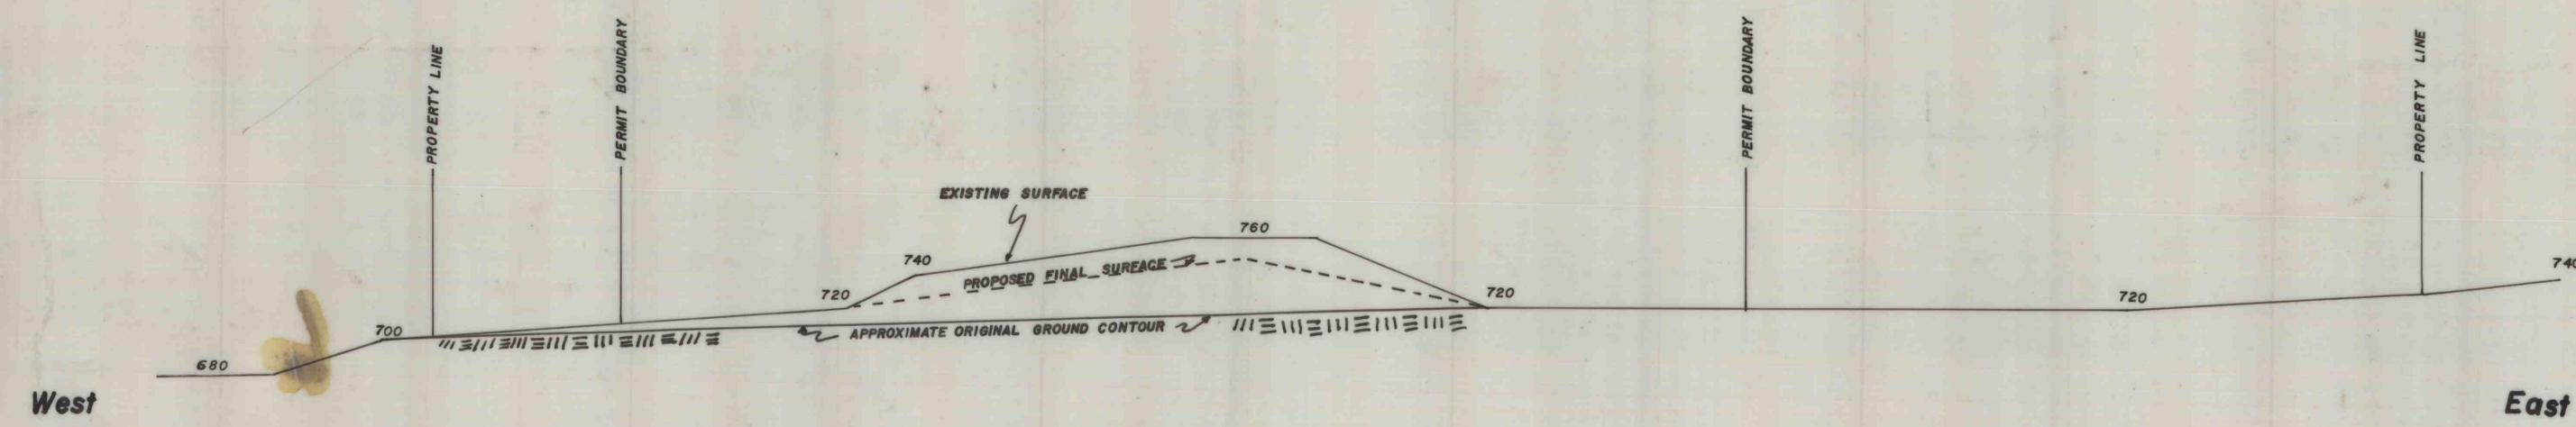


Datum 600

SECTION C-C
Looking North



Datum 600


SECTION B-B
Looking North

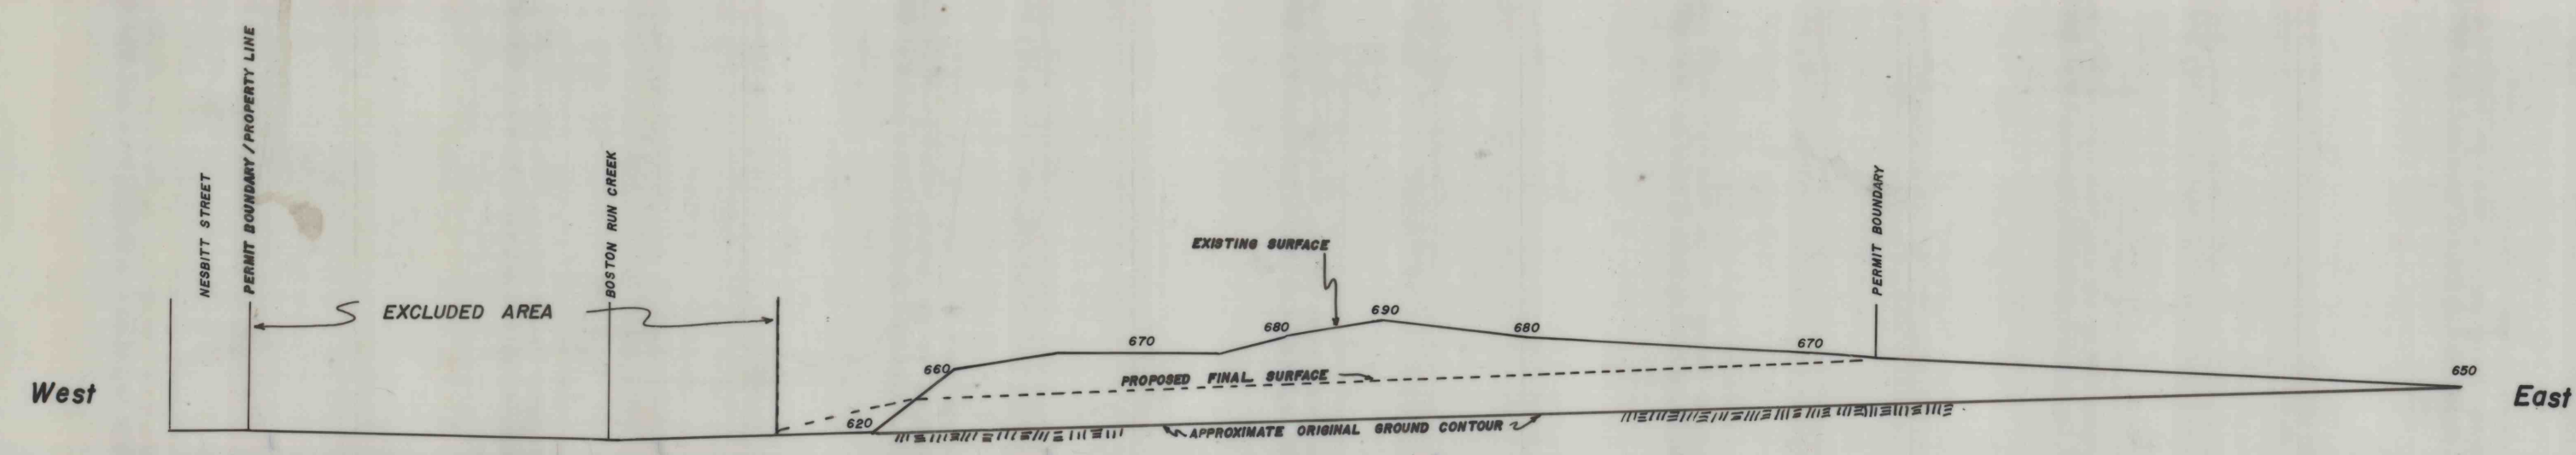

Datum 600


SECTION A-A
Looking North

South

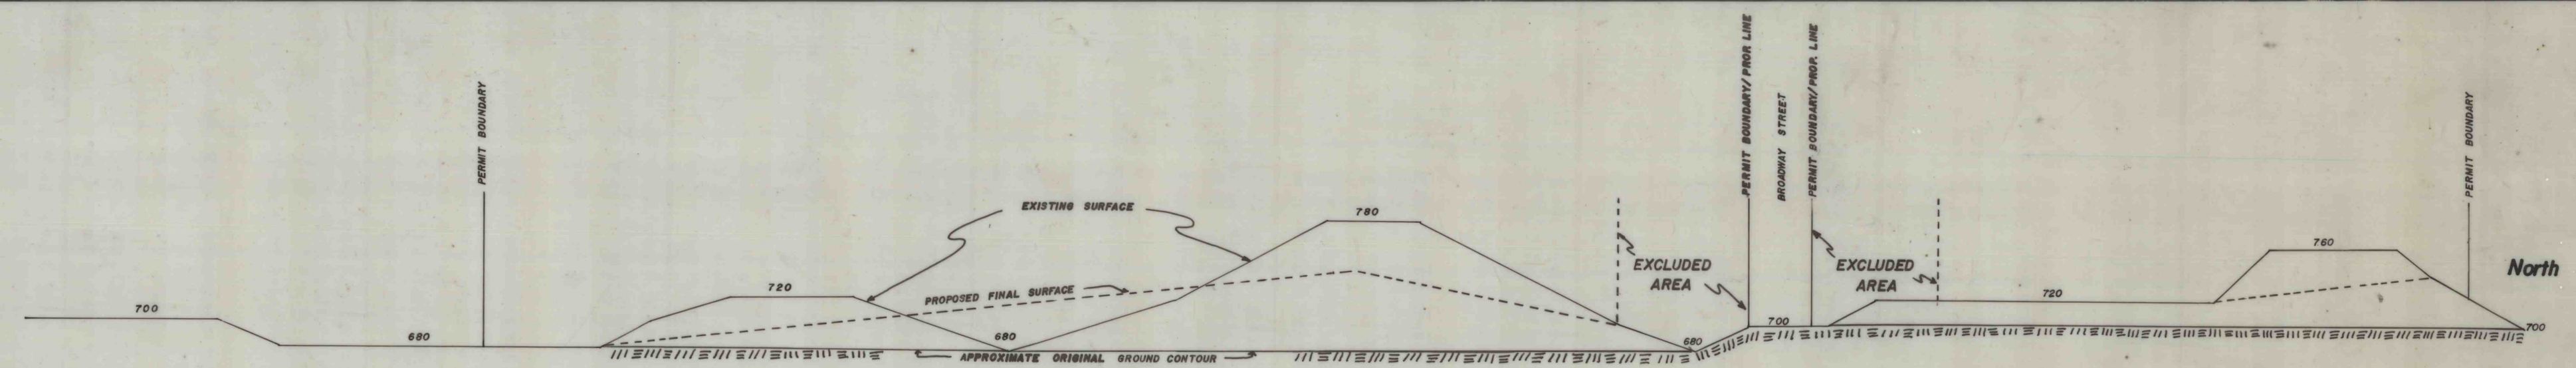


Datum 600

SECTION E-E
Looking West

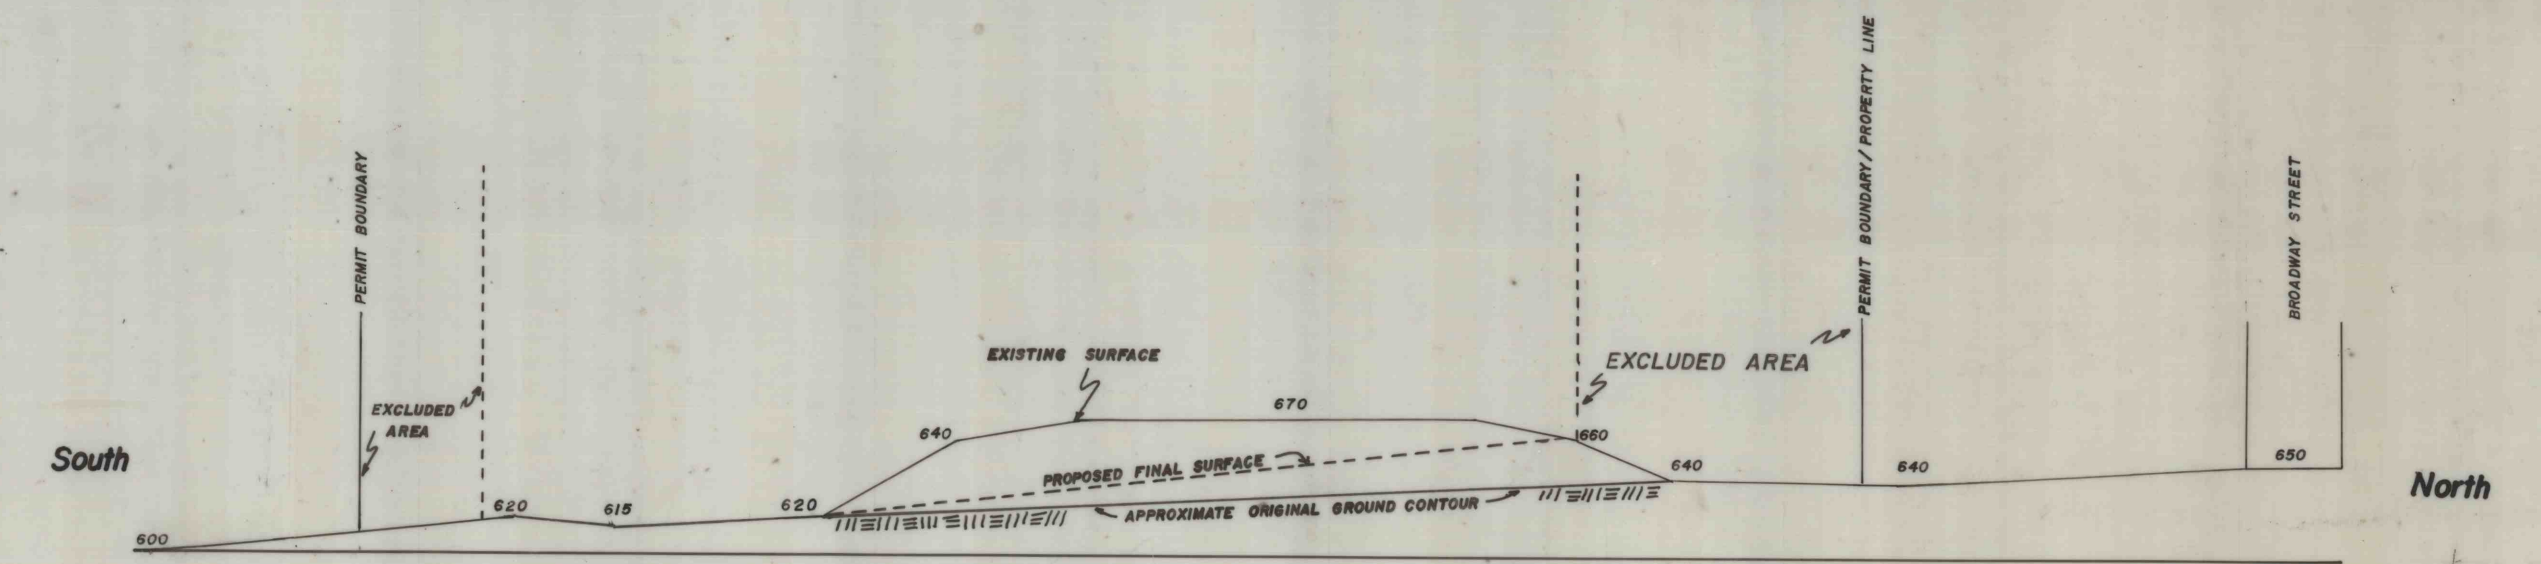

Datum 600

SECTION F-F
Looking West

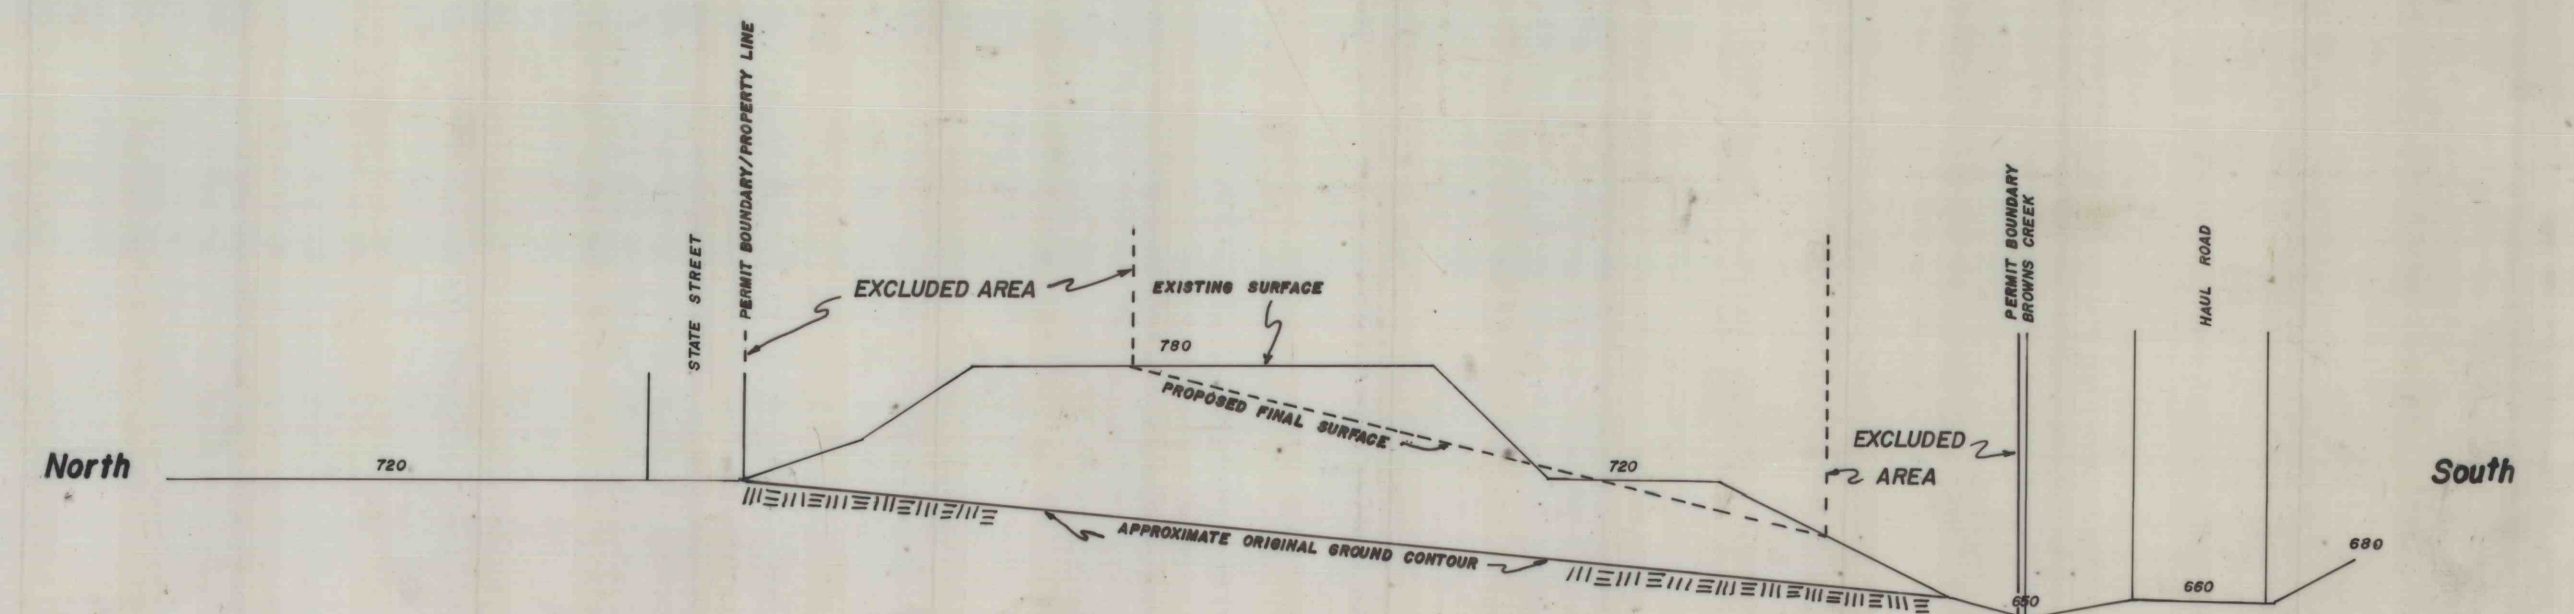

Datum 600

SECTION G-G
Looking West

NOTES :

1. Final surface as shown may vary. The depth of refuse for removal can only be estimated. Therefore, the available material for final grading can vary considerably. Final grading patterns will be determined by the amount of material available.
2. Slope Conditions: Maximum allowable slope of 35 %
Minimum allowable slope of 1 %
3. Final surface to be compacted by multiple passes with heavy equipment, Maximum depth of material placed prior to compaction is 2 feet.
4. Reject material to be used as final grading material placed in completed portions.

HEAVY MEDIA, INC.
LARKSVILLE BOROUGH
LUZERNE COUNTY, PA.

CROSS - SECTIONS

DRAWN BY: D. LABENSKI

DATE

REVISED

SCALE: 1" = 100'

Heavy Media, Inc. P.O. 1232A Kingston, PA 18704