


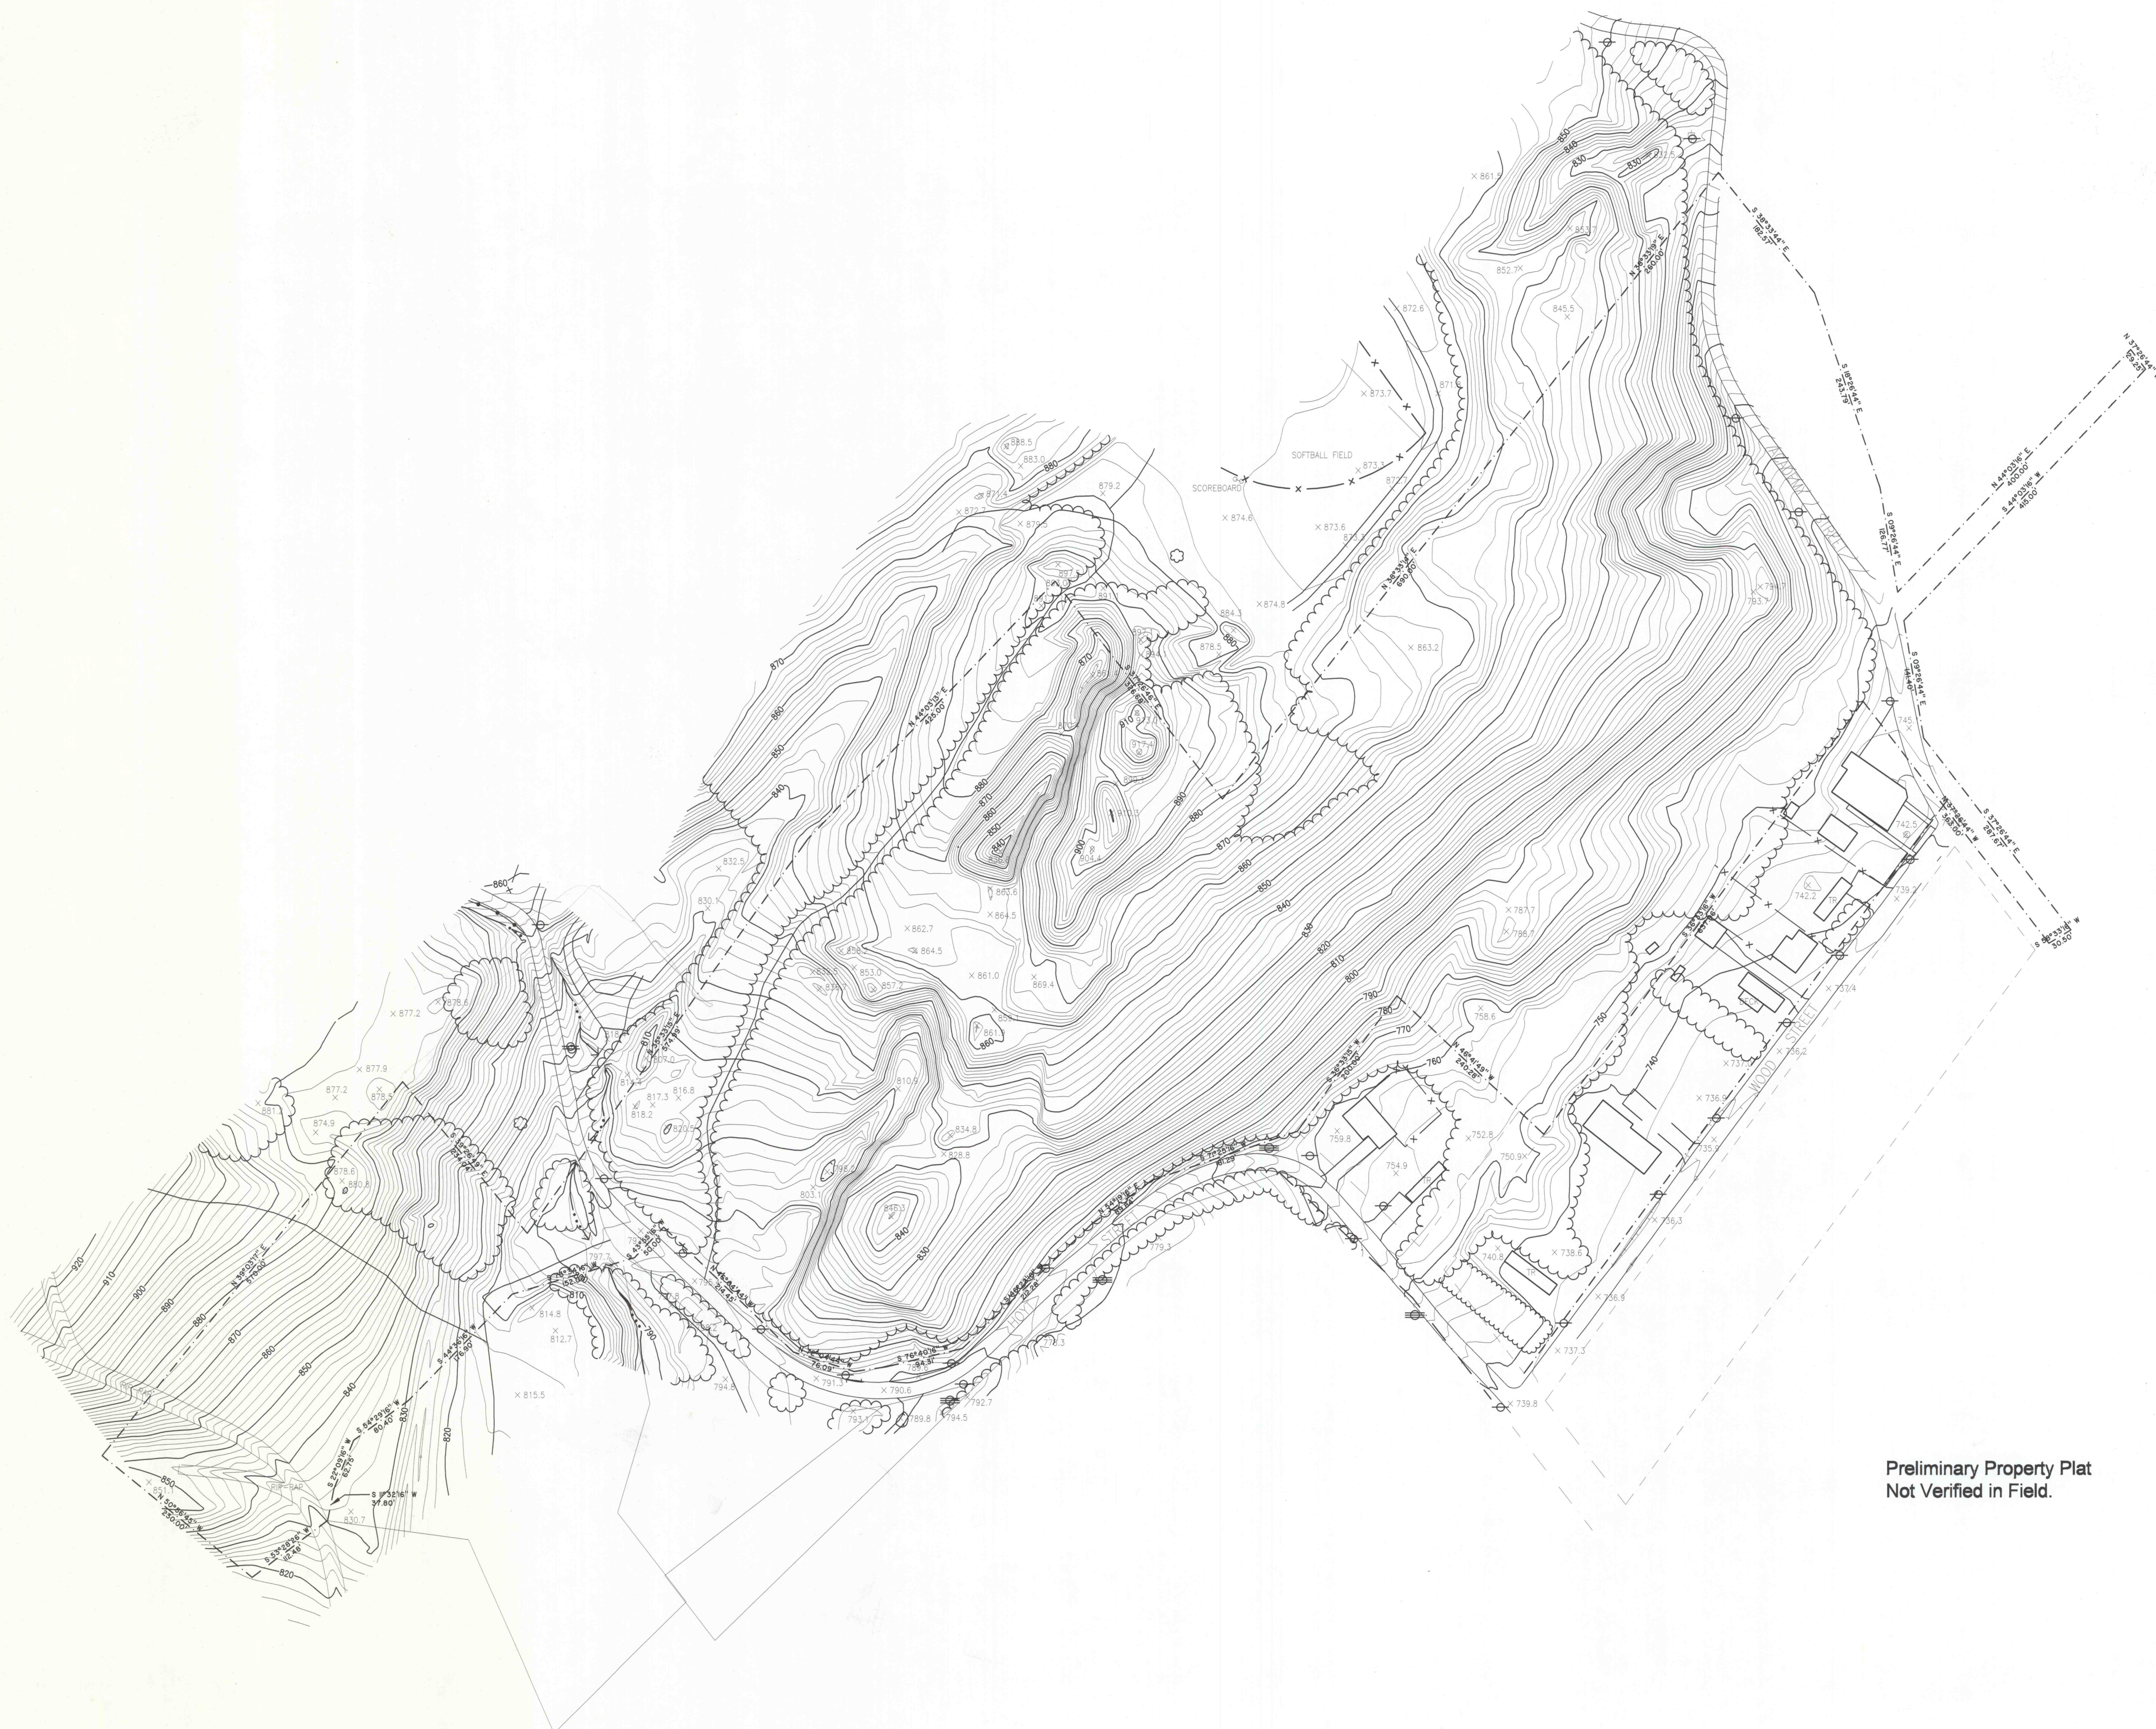

Preliminary Property Plat
Not Verified in Field.