



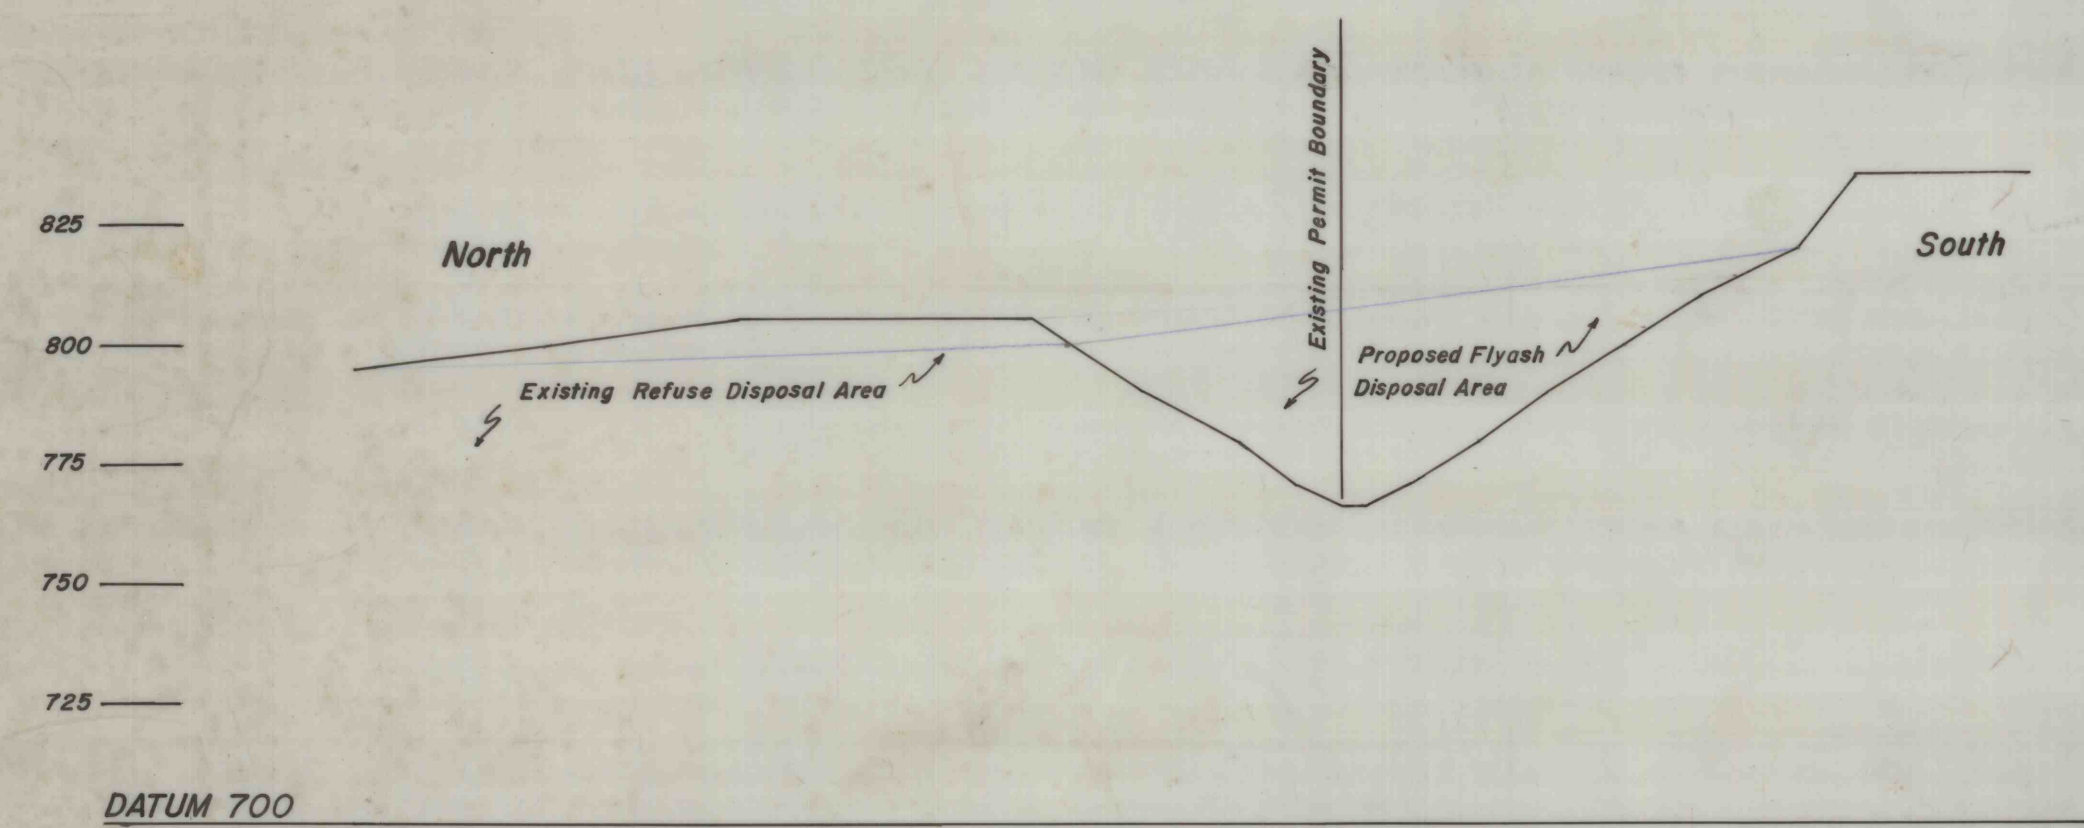


CROSS-SECTION F-F
Looking East

825
800
775
750
725

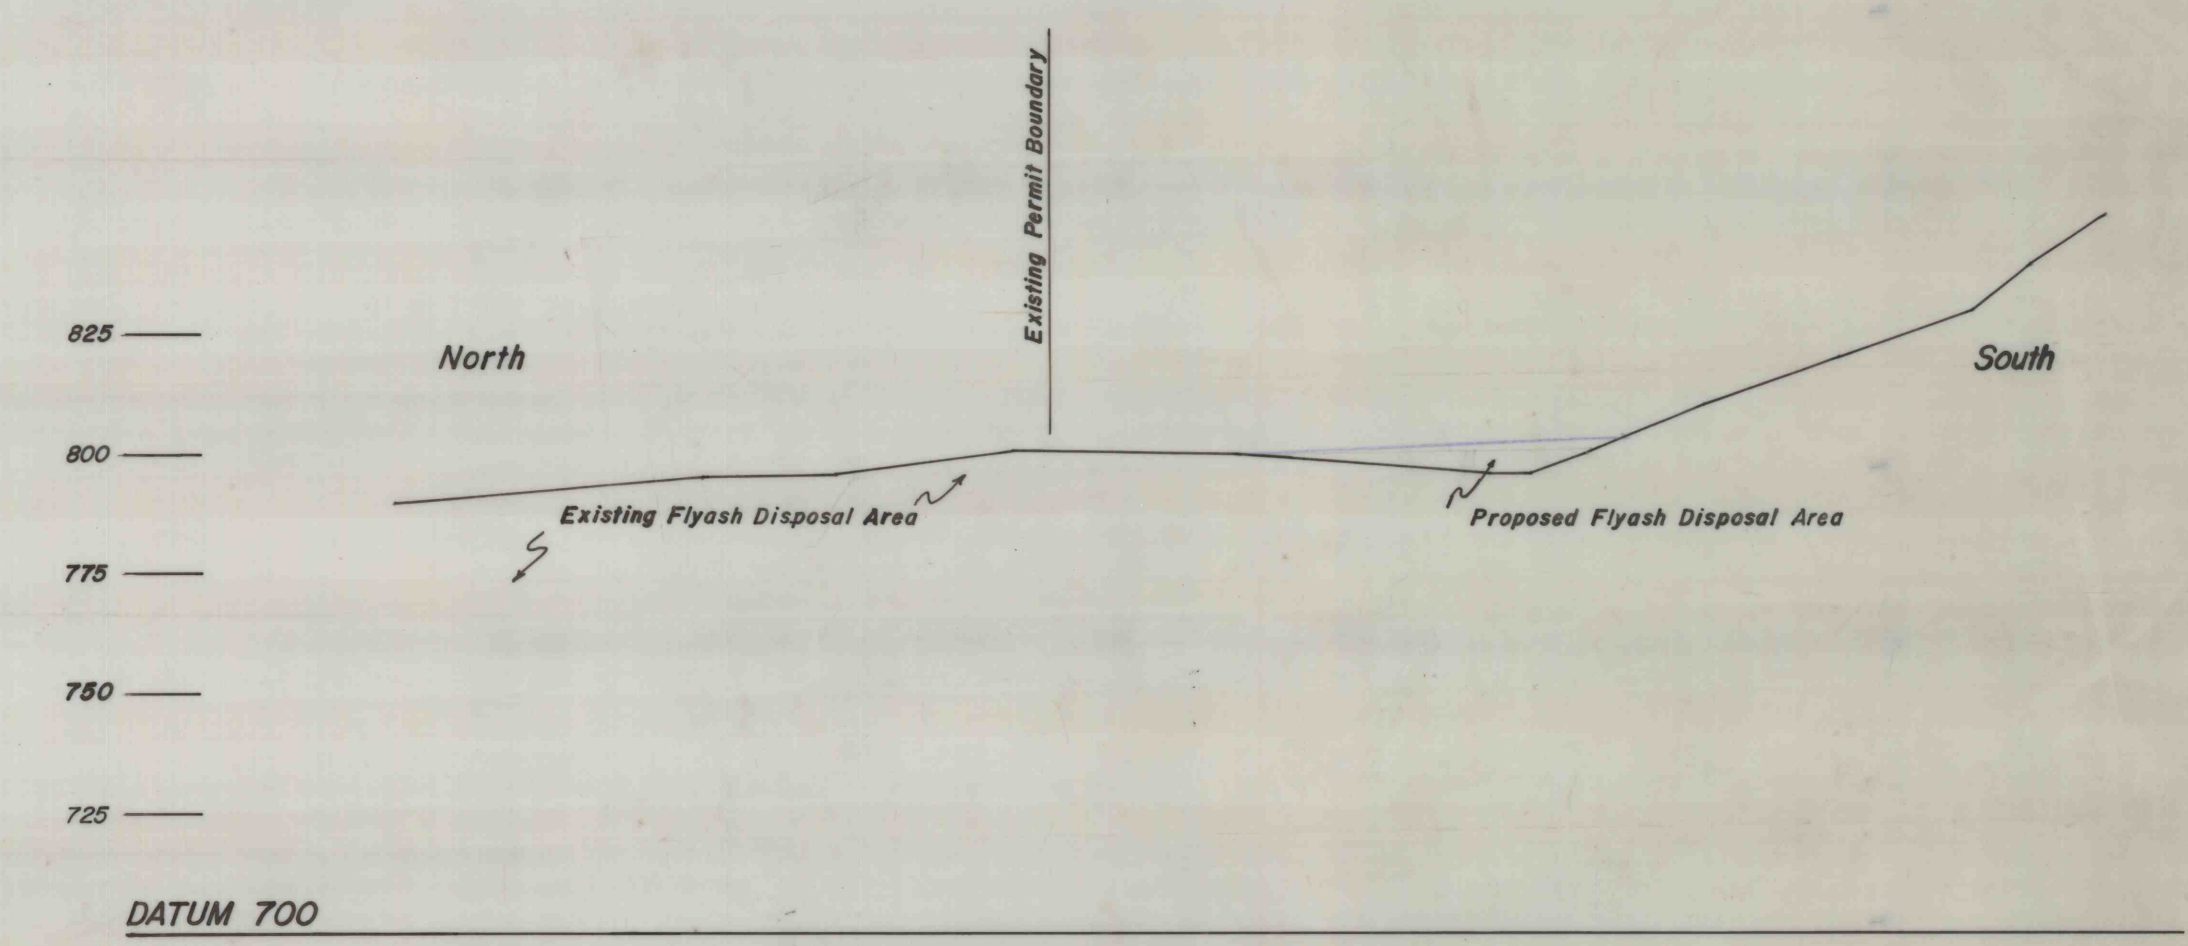


CROSS-SECTION H-H
Looking East

825
800
775
750
725

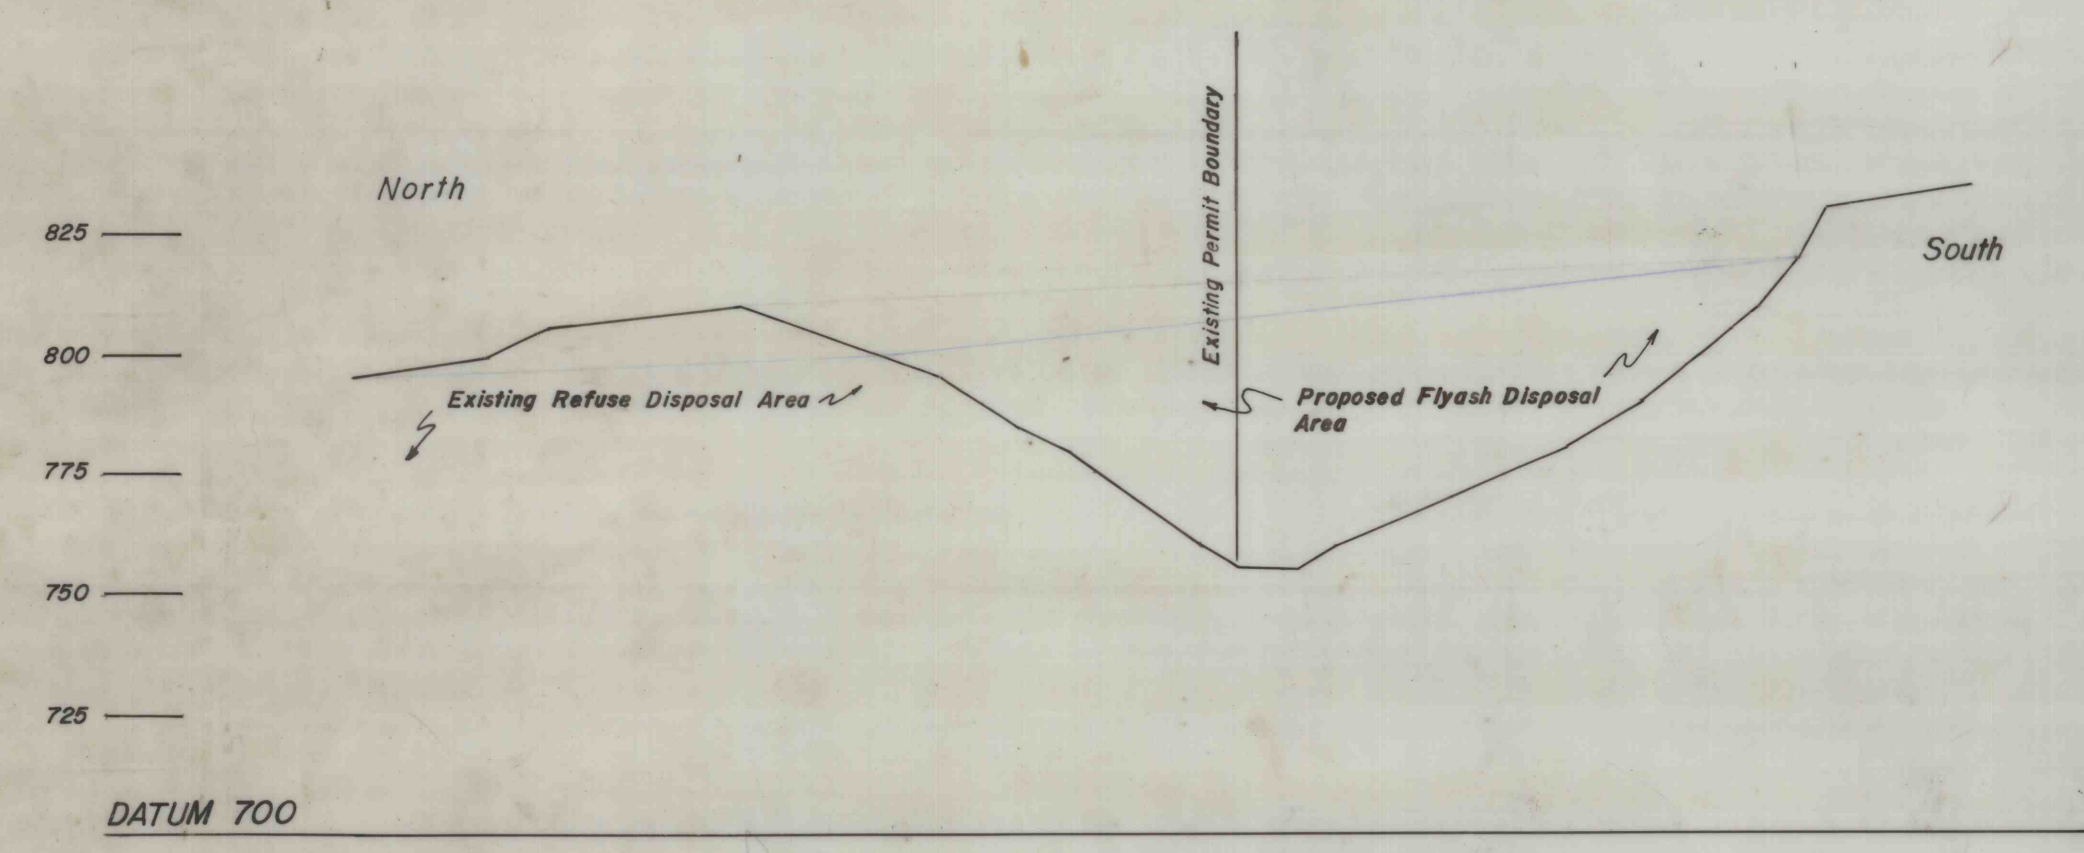


CROSS-SECTION E-E
Looking East

825
800
775
750
725

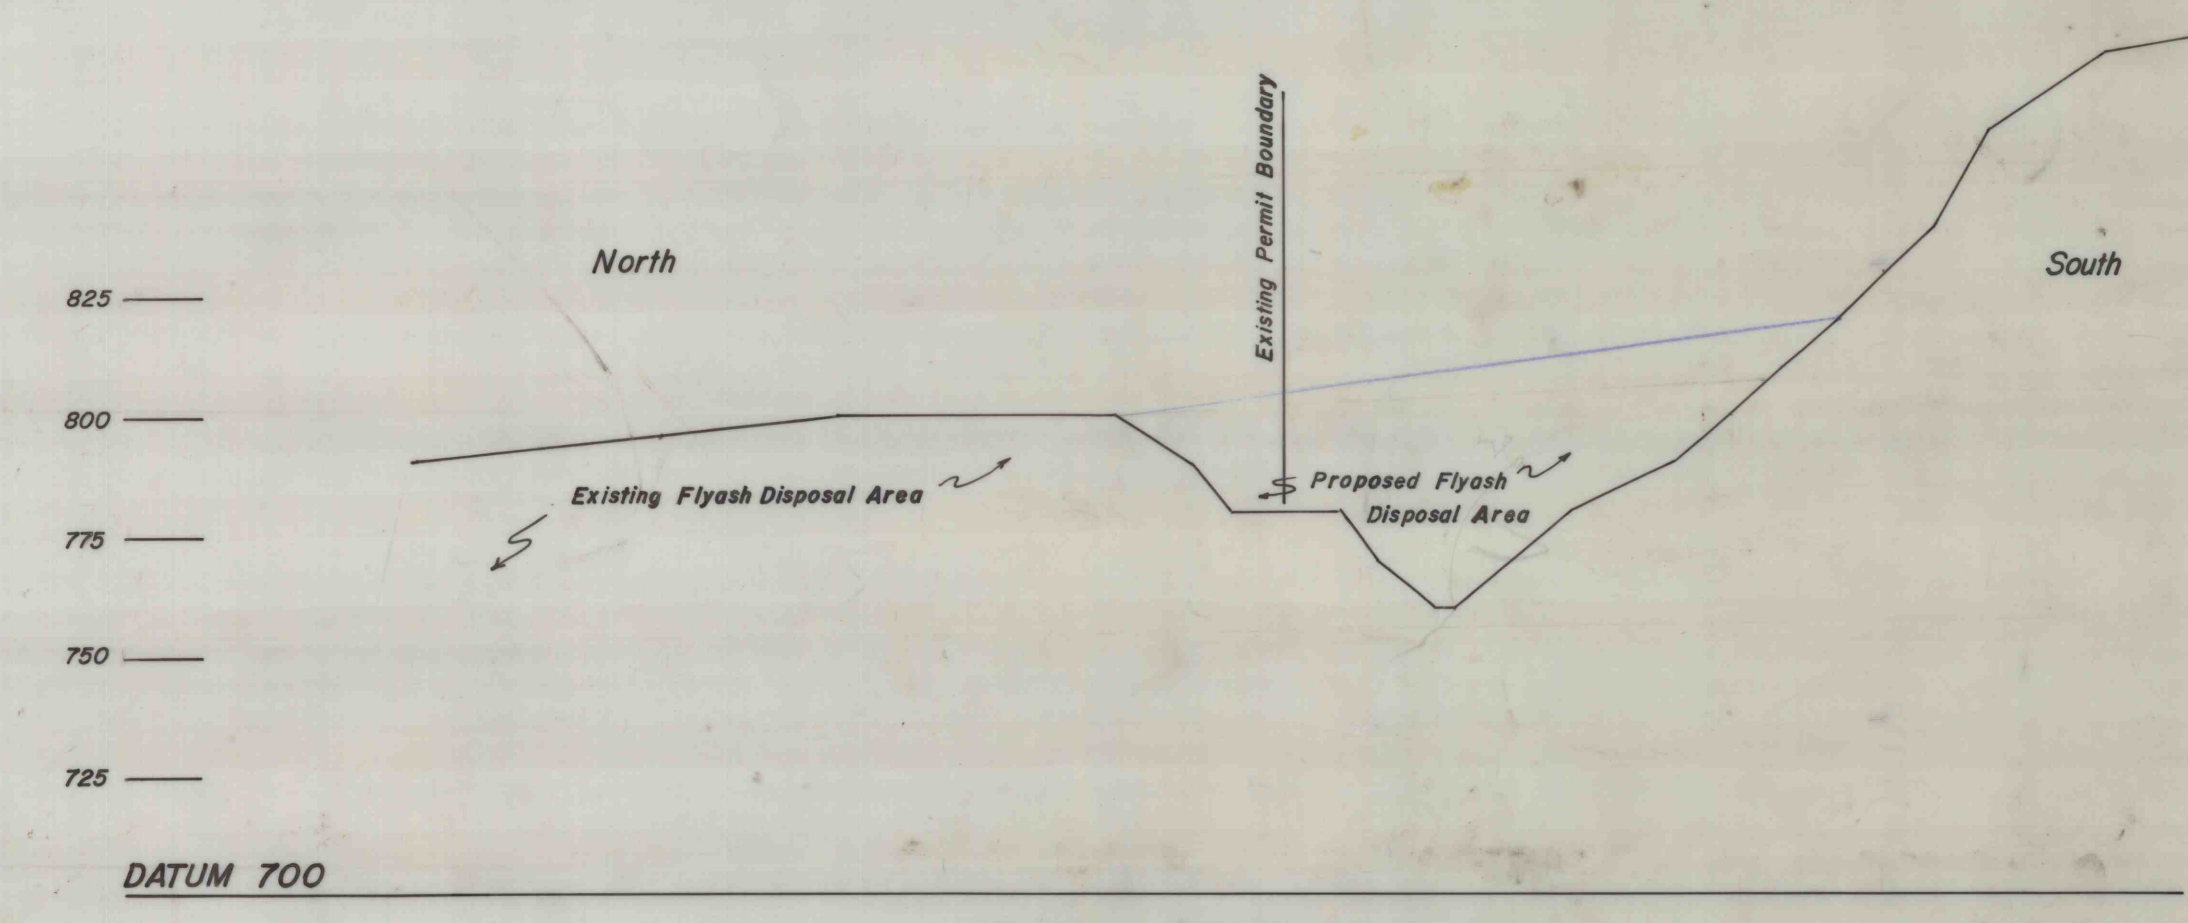

CROSS-SECTION G-G
Looking East

875
850
825
800
775
750
725

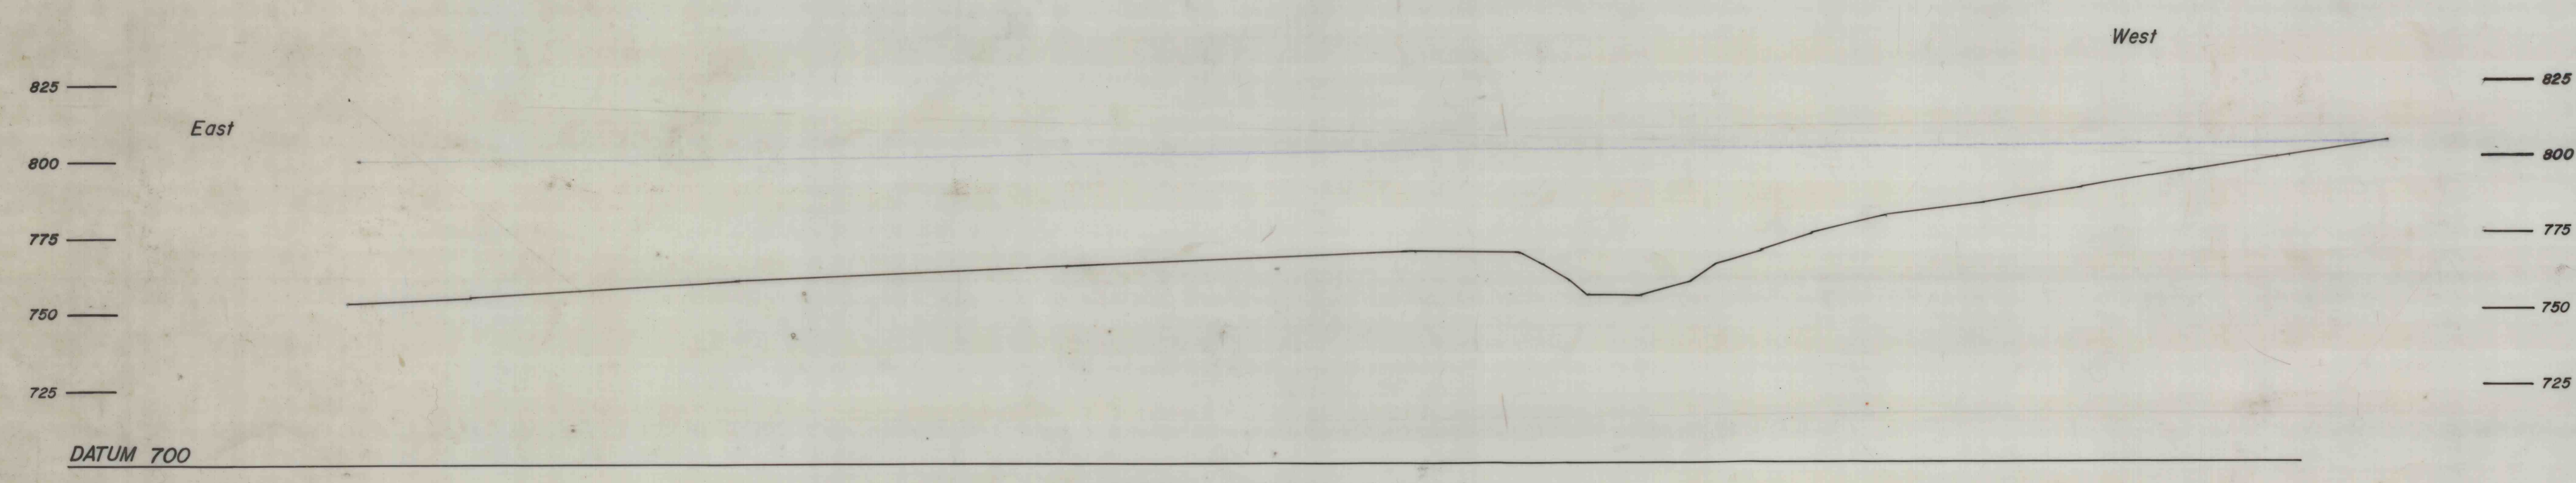

CROSS-SECTION I-I
Looking South

825
800
775
750
725

Scale
Horz. 1" = 100'
Vert. 1" = 40'

EMERALD ANTHRACITE TRUESDALE OPERATION		DATE
		SCALE As Shown
HANOVER TOWNSHIP WARRIOR RUN BOROUGH	LUZERNE COUNTY, PA	DRAWN BY D. L.
HUD, INC.		DRAWING NO.
		SHEET NO.

21P0-002

21P0-002