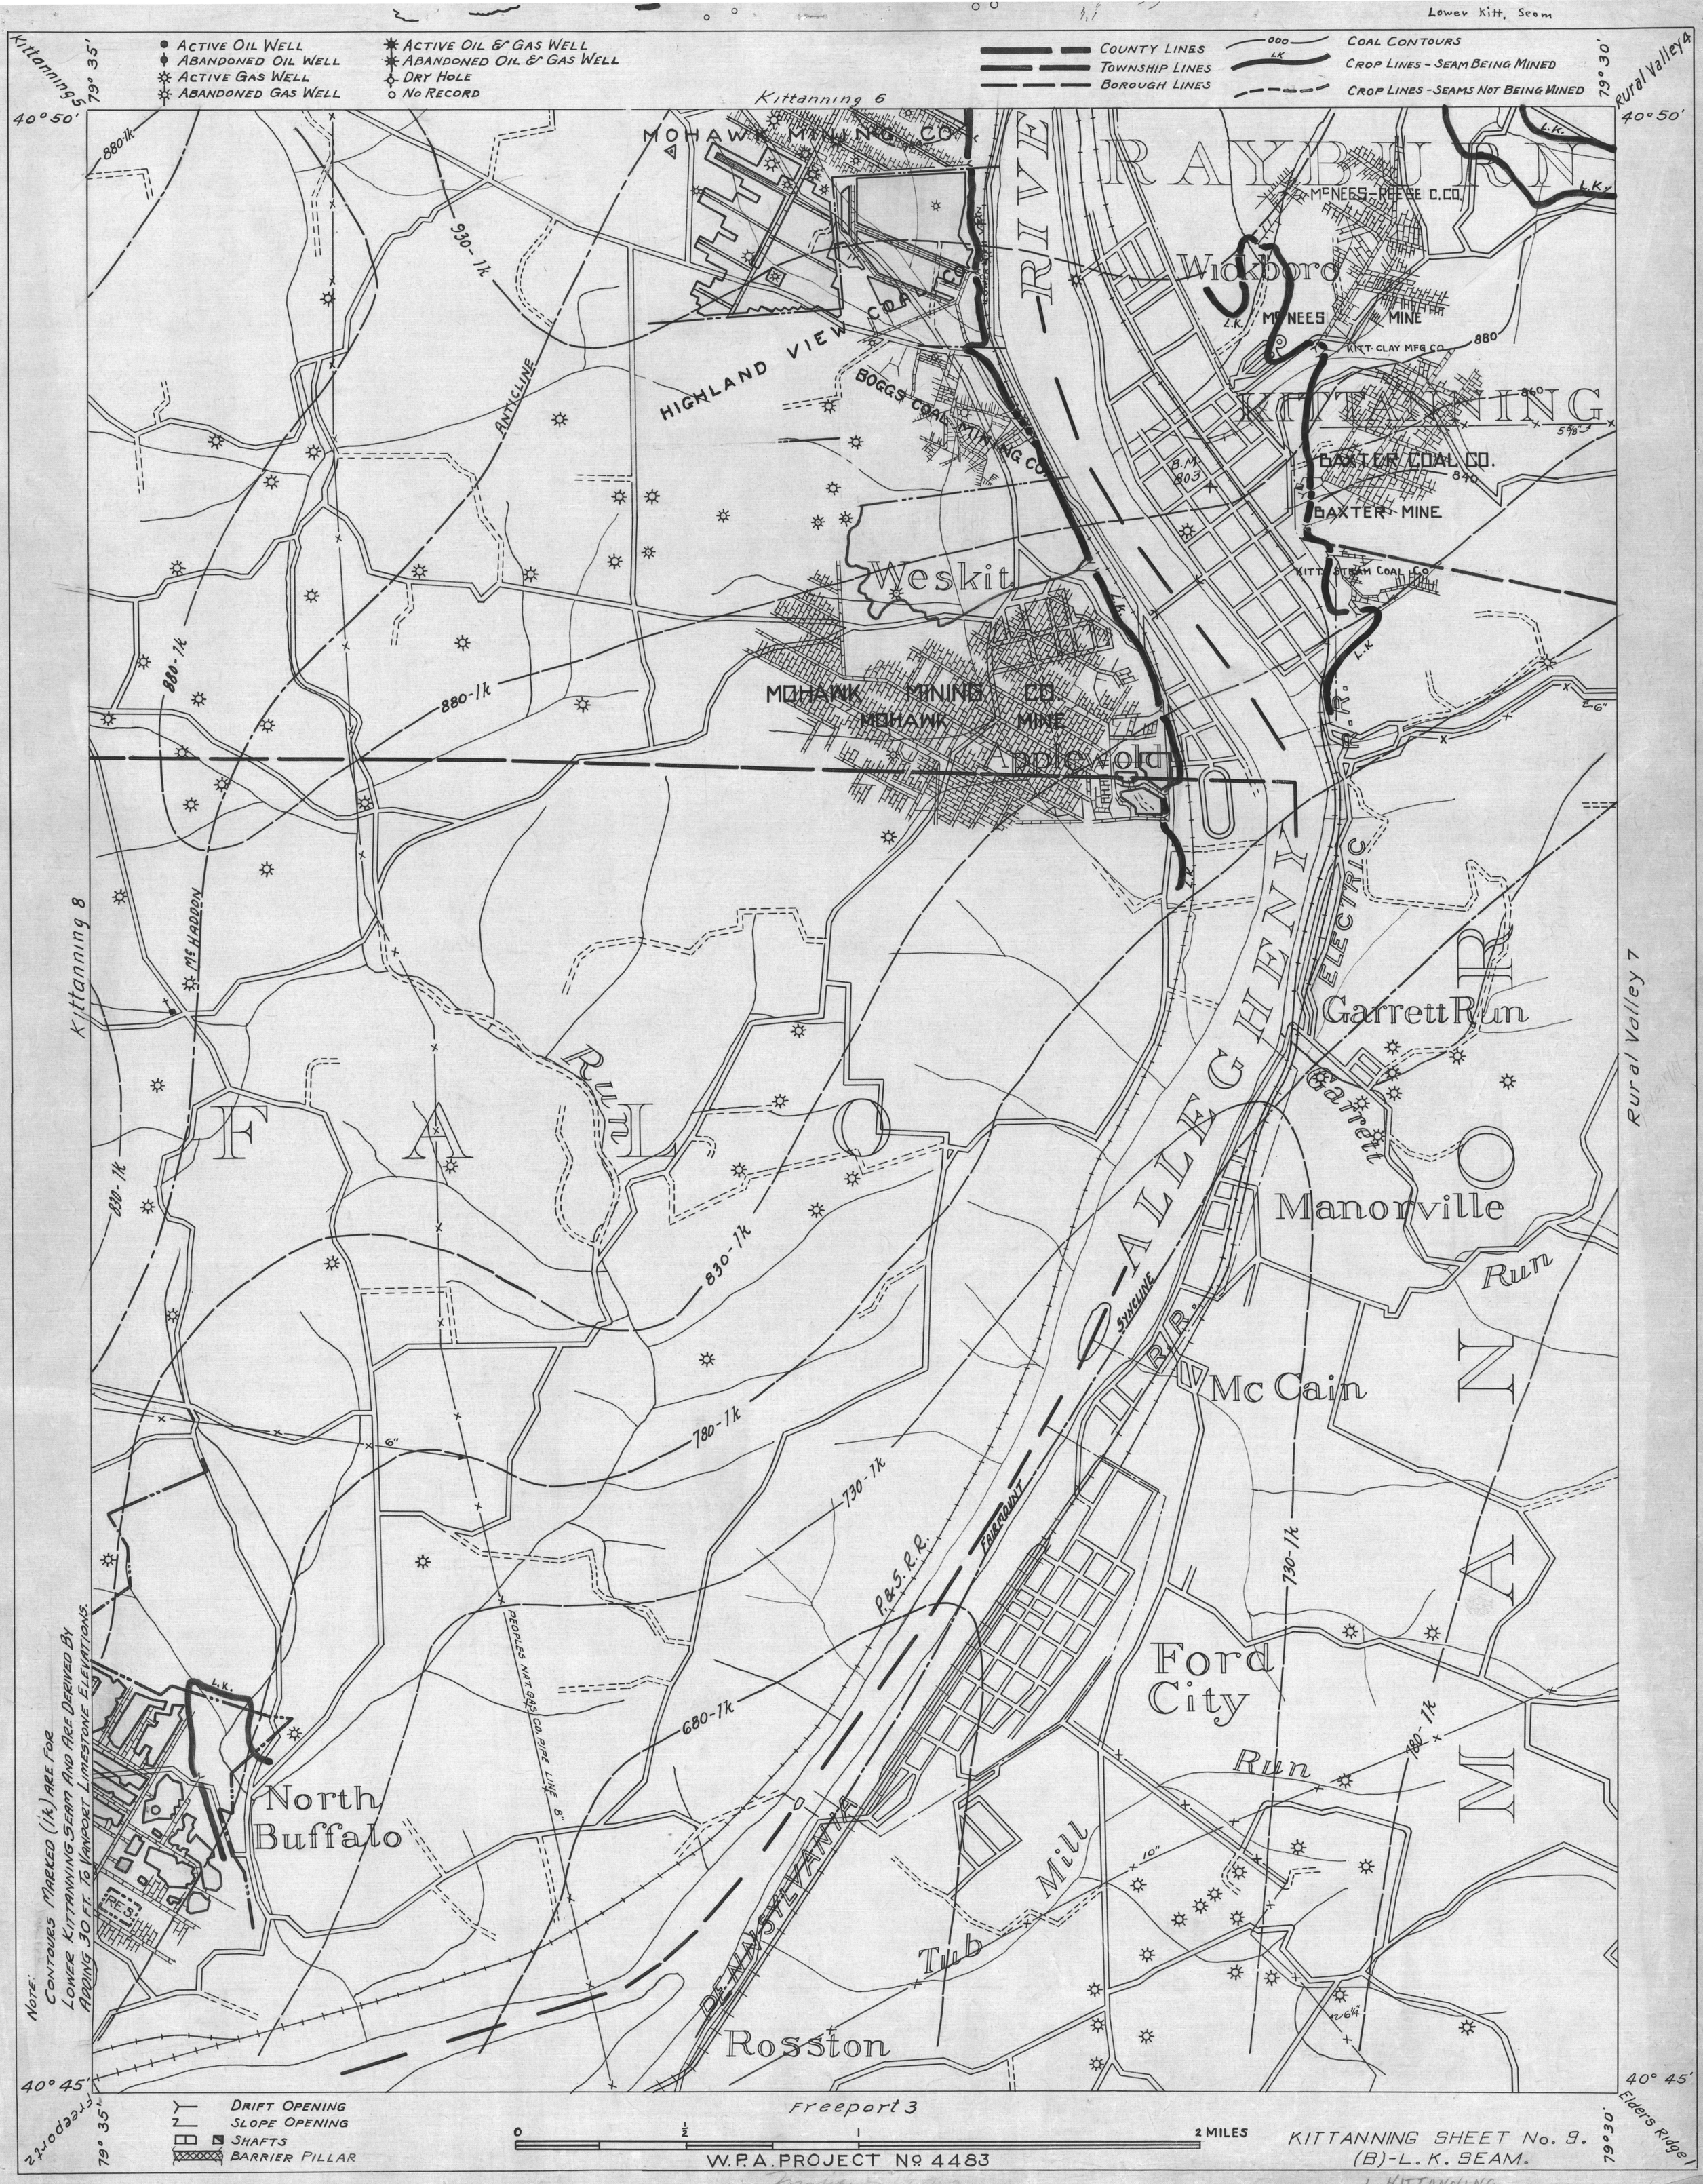
Lower Kitt. Seam
Active Oil Well
Abandoned Oil Well
Active Gas Well
Abandoned Gas Well
Active Oil & Gas Well
Abandoned Oil & Gas Well
Dry Hole
No Record
County Lines
Township Lines
Borough Lines
Coal Contours
Crop Lines - Seam Being Mined
Crop Lines - Seams Not Being Mined
Kittanning 5
Kittanning 6
Kittanning 8
Rural Valley 4
Rural Valley 7
Freeport 2
Freeport 3
Elder's Ridge 1
40° 50'
40° 45'
79° 35'
79° 30'
880-1k
930-1k
830-1k
780-1k
730-1k
680-1k
MOHAWK MINING CO.
HIGHLAND VIEW COAL CO.
BOGGS COAL MINING CO.
RAYBURN
McNEES-REESE C. CO.
Wickboro
McNEES MINE
KITT. CLAY MFG. CO.
KITTANNING
BAXTER COAL CO.
BAXTER MINE
KITT. STEAM COAL CO.
Weskit
MOHAWK MINING CO.
MOHAWK MINE
Applewold
ALLEGHENY RIVER
ELECTRIC
Garrett Run
Garrett
Manorville
Run
Mc Cain
FALLOWFIELD
Ford City
Run
Mill
Tub
Rosston
North Buffalo
PENNSYLVANIA
P.R.S. R.R.
PEOPLES NAT. GAS CO. PIPE LINE 8"
ANTICLINE
SYNCLINE
McHADDON
B.M. 803
Drift Opening
Slope Opening
Shafts
Barrier Pillar
0
½
1
2 MILES
W.P.A. PROJECT No. 4483
KITTANNING SHEET No. 9.
(B)-L. K. SEAM.
L. KITTANNING
NOTE: CONTOURS MARKED (1k) ARE FOR LOWER KITTANNING SEAM AND ARE DERIVED BY ADDING 30 FT. TO VANPORT LIMESTONE ELEVATIONS.